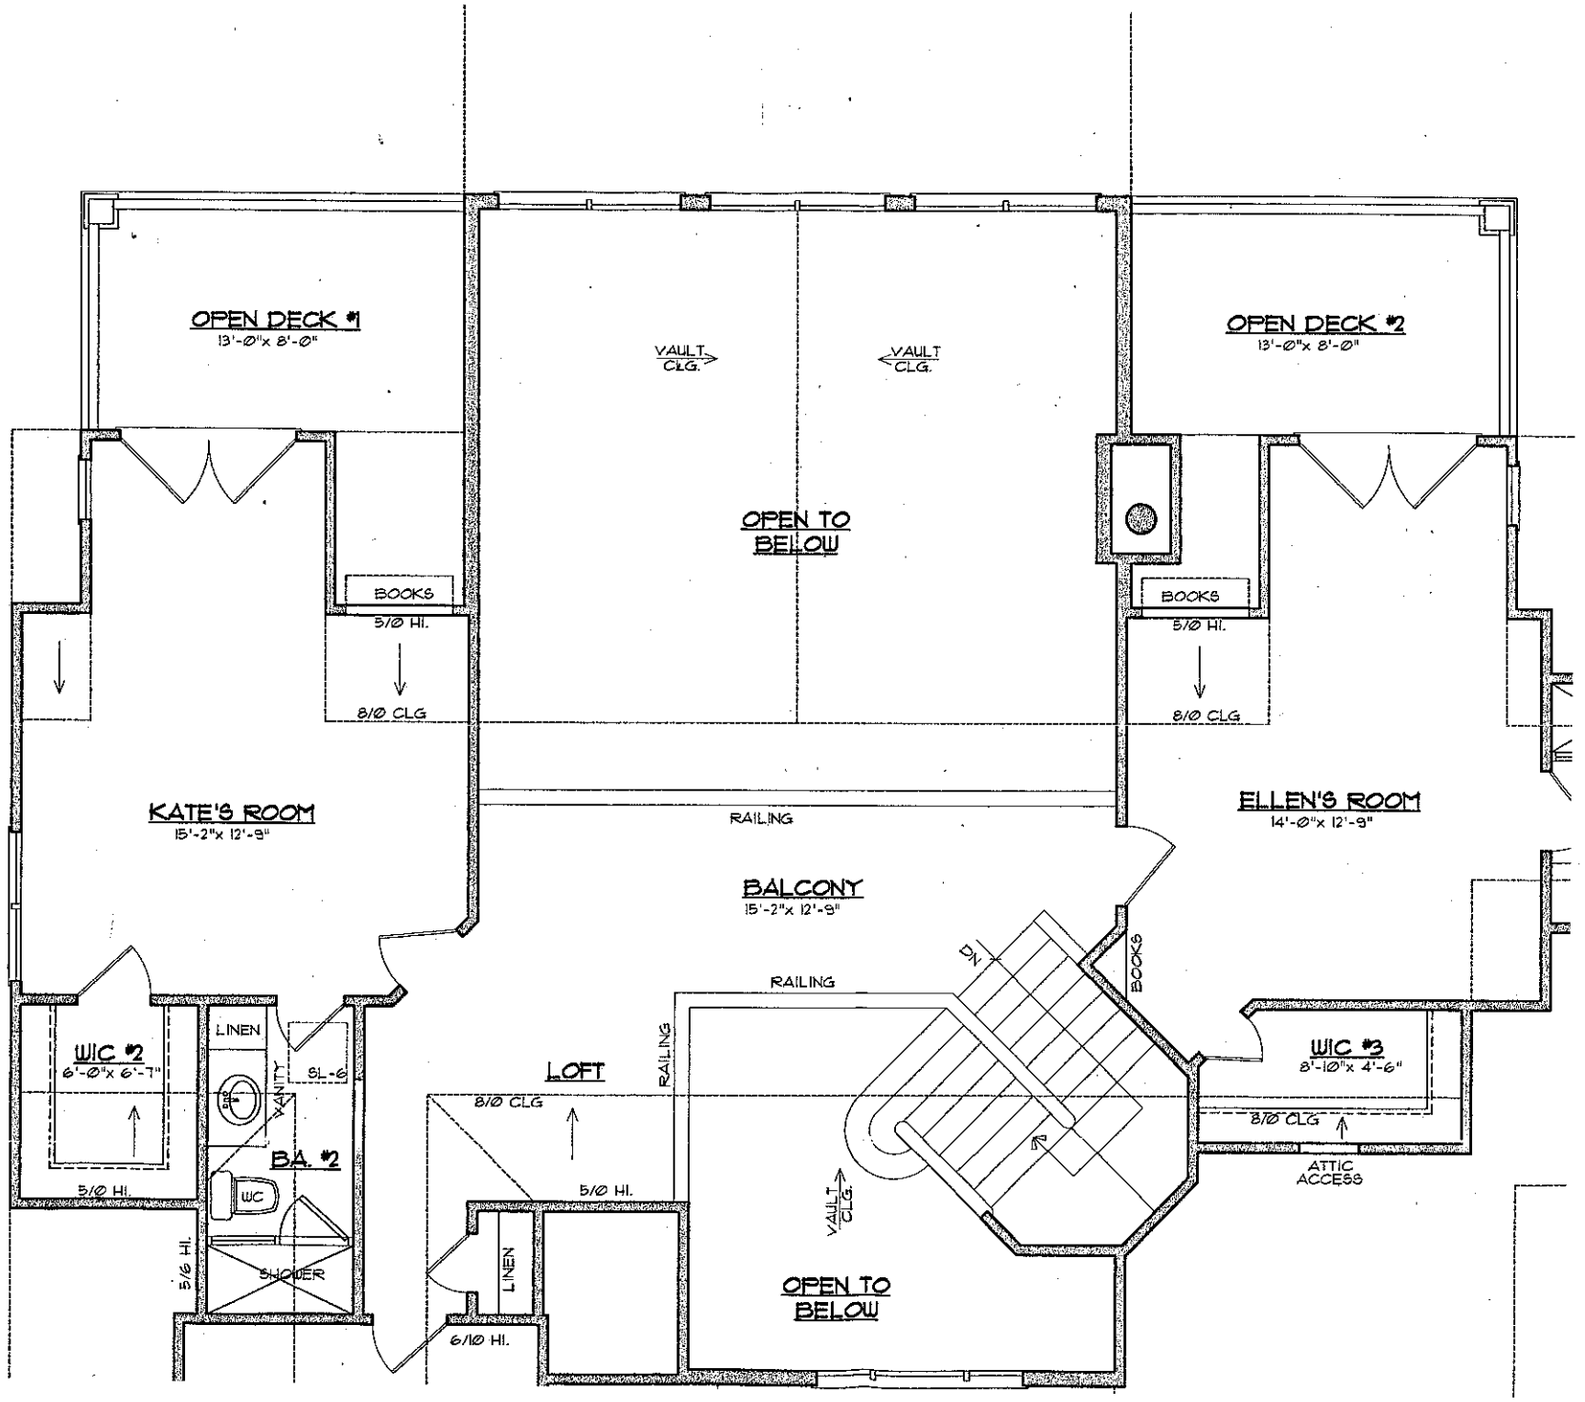

OPEN DECK #1
13'-0"x 8'-0"
VAULT CLG.
VAULT CLG.
OPEN DECK #2
13'-0"x 8'-0"
OPEN TO BELOW
BOOKS
5/0 HI.
8/0 CLG
BOOKS
5/0 HI.
8/0 CLG
KATE'S ROOM
15'-2"x 12'-9"
RAILING
ELLEN'S ROOM
14'-0"x 12'-9"
BALCONY
15'-2"x 12'-9"
RAILING
DN
BOOKS
WIC #2
6'-0"x 6'-7"
LINEN
SL.-6
SINK
VANITY
BA. #2
WC
SHOWER
5/0 HI.
5/6 HI.
LOFT
8/0 CLG
RAILING
5/0 HI.
VAULT CLG.
WIC #3
8'-10"x 4'-6"
8/0 CLG
ATTIC ACCESS
LINEN
OPEN TO BELOW
6/10 HI.

COVERED PORCH 2
22'-8"x 10'-0"

COVERED PORCH 3
13'-0"x 8'-0"

COVERED PORCH 4
13'-0"x 8'-0"

CATH CLG.

CATH CLG.

GREAT ROOM
21'-8"x 20'-0"

42" FIRE BOX

DRESSER

ARMOIRE

CHAIR

MASTER BEDROOM
17'-10"x 14'-6"

KING BED

CHEST

6' TUB

DINING
15'-6"x 12'-10"

VAULT CLG.

VAULT CLG.

BUILT-IN TV

HUTCH NICHE

K/S

DW

BALCONY ABOVE

NIGHT STAND

NIGHT STAND

PANTRY
6'-8"x 7'-8"

KITCHEN
15'-4"x 13'-4"

BALCONY ABOVE

STOR #1

UP

HALL

1/2 BATH

WC

LINEN

BATH 1
11'-4"x 16'-6"

RANGE / MICRO

DRY

WASH

LS

AG

3/0 C.O.

REF

LS

AG

WIC#1

WC

61 A/E SHOWER

FD/B

LAUN.
9'-4"x 10'-0"

ENTRY

STORAGE #2

FOYER
12'-2"x 13'-2"

TV

STORAGE UNDER