DEPARTMENT OF ENVIRONMENT, HEALTH, AND NATURAL RESOURCES
DIVISION OF ENVIRONMENTAL HEALTH
ON-SITE WASTEWATER SECTION

Sheet ___ of ___
PROPERTY ID #: _____
COUNTY: _____


SOIL/SITE EVALUATION
for ON-SITE WASTEWATER SYSTEM

OWNER: _____
ADDRESS: _____ APPLICANT: _____
PROPOSED FACILITY: _____ APPLICATION DATE: _____ DATE EVALUATED: _____
LOCATION OF SITE: Lot 1036 Point Rd PROPOSED DESIGN FLOW (.1949): _____ PROPERTY SIZE: _____
WATER SUPPLY: ☐ Private ☐ Public ☐ Well ☐ Spring ☐ Other _____ PROPERTY RECORDED: _____
EVALUATION METHOD: ☐ Auger Boring ☐ Pit ☐ Cut
TYPE OF WASTEWATER: ☐ Sewage ☐ Industrial Process ☐ Mixed

PROFILE #	.1940 LANDSCAPE POSITION/ SLOPE %	HORIZON DEPTH (IN.)	SOIL MORPHOLOGY (.1941) .1941 STRUCTURE/ TEXTURE	.1941 CONSISTENCE/ MINERALOGY	OTHER PROFILE FACTORS .1942 SOIL WETNESS/ COLOR	.1943 SOIL DEPTH	.1956 SAPRO CLASS	.1944 RESTR HORIZ	PROFILE CLASS & LTAR
1		0-5	OSL GR	fri SSSP					P3 .3
		5-32	RL SPM	fri SSSP					
		32-42	RCL MSSP	fri SSSP					
2		0-9	WSAN SL	fri SSSP					P5 .3
		9-36	RL SM	fri NSP					
		36-42	RCL MSSP	fri SSSP					
3		0-5	BSL GR	fri SSSP					P5 .3
		5-32	RL SPM	fri SSSP					
		32-50	RCL MSSP	fri SSSP					
4									

DESCRIPTION	INITIAL SYSTEM	REPAIR SYSTEM
Available Space (.1945)		
System Type(s)		
Site LTAR		

OTHER FACTORS (.1946): _____
SITE CLASSIFICATION (.1948): _____
EVALUATED BY: _____
OTHER(S) PRESENT: _____

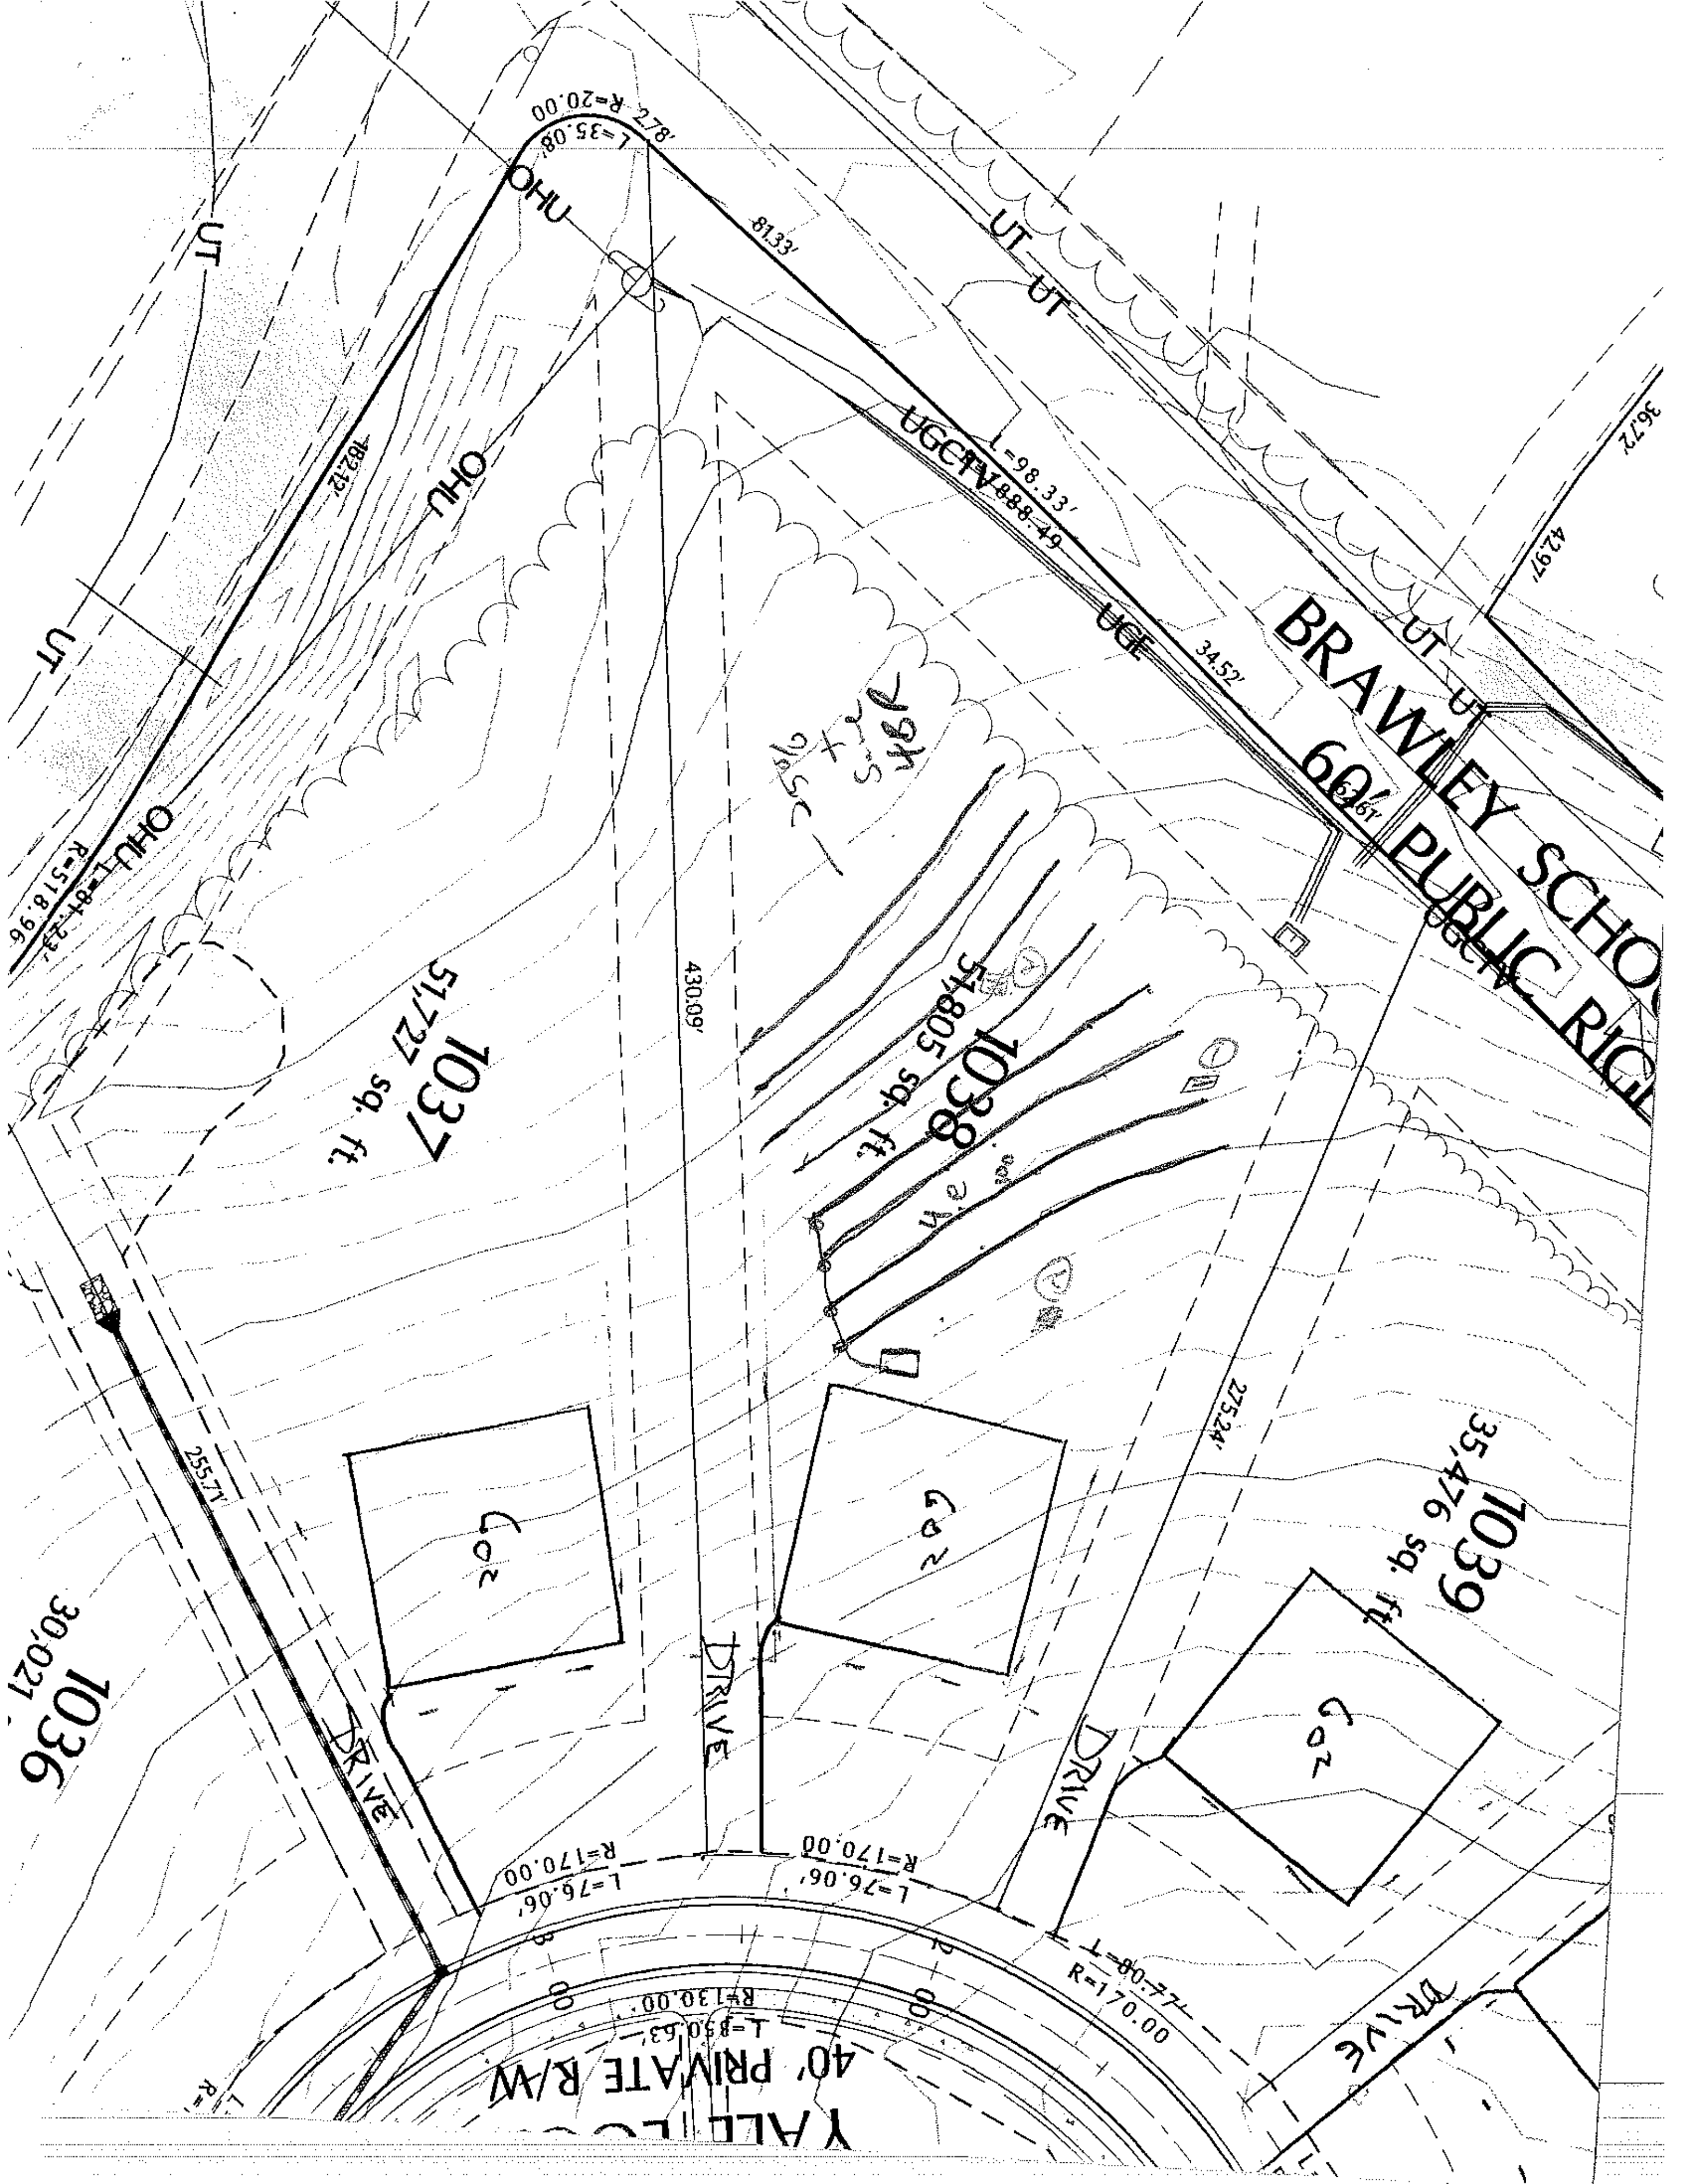

BRAWLEY SCHO
60' PUBLIC RIG
1036
30,021
1037
51,727 sq. ft.
1038
51,805 sq. ft.
1039
35,476 sq. ft.
40' PRIVATE R/W
DRIVE
DRIVE
DRIVE
DRIVE
L=76.06'
R=170.00
L=76.06'
R=170.00
L=80.77'
R=170.00
R=130.00'
L=850.63'
430.09'
275.24'
255.71'
182.12'
L=98.33'
R=888.49'
81.33'
34.52'
L=35.08'
R=20.00
2.78'
R=518.96
L=81.23'
42.97'
36.72'
OHU
UT
UGCTV
UGE