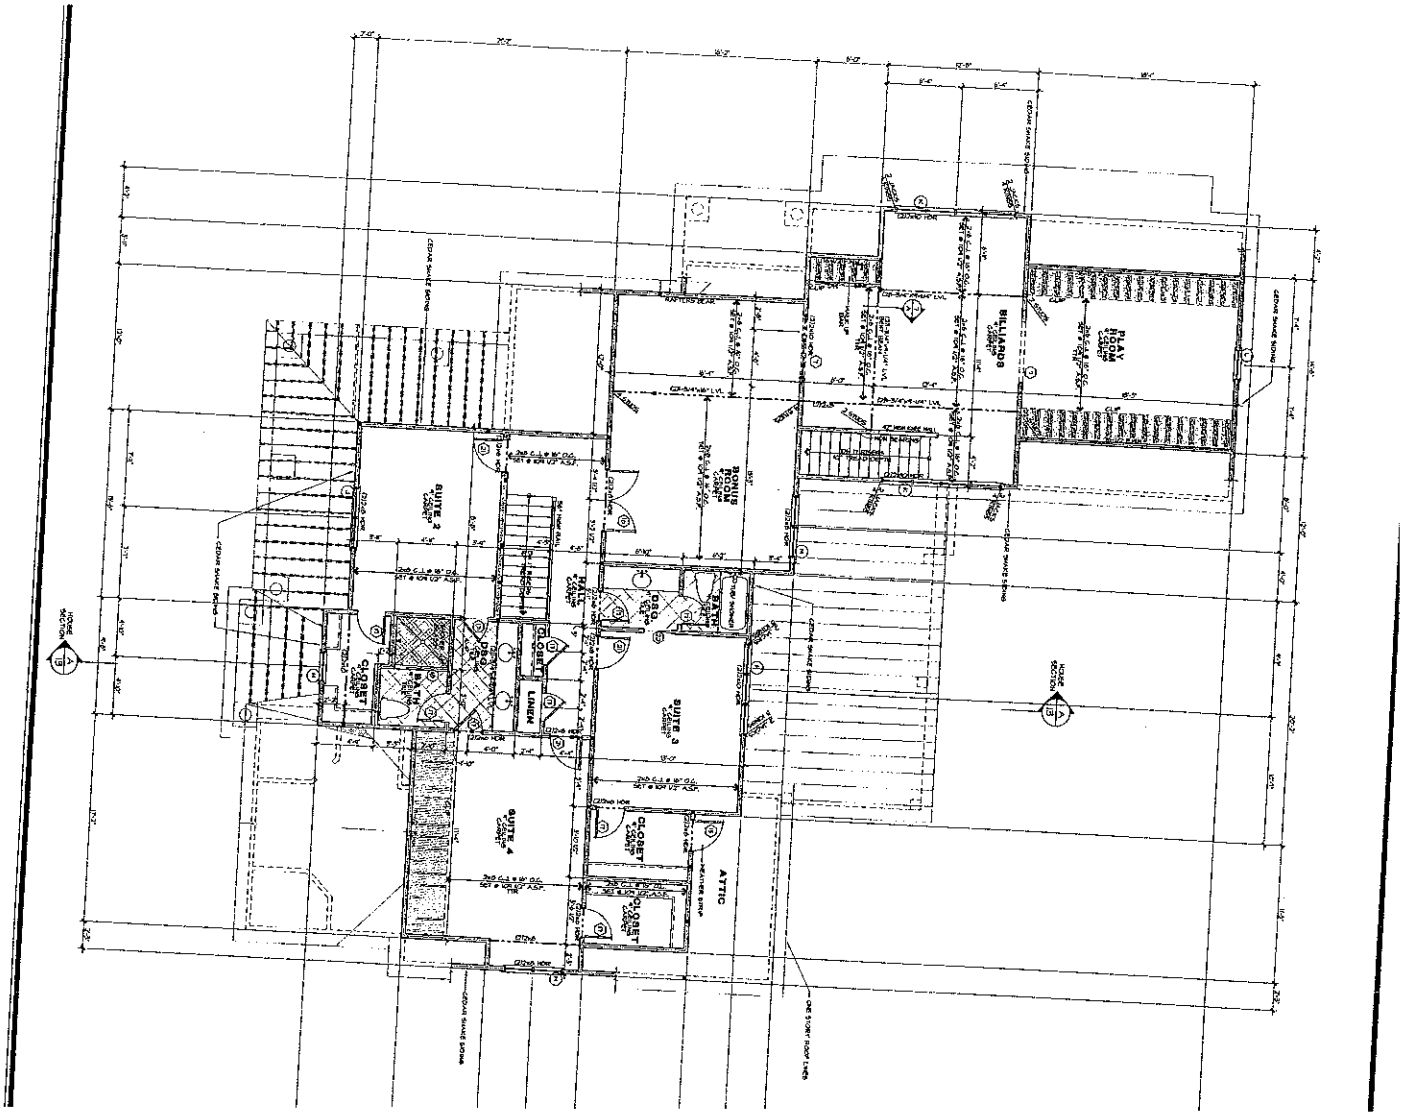
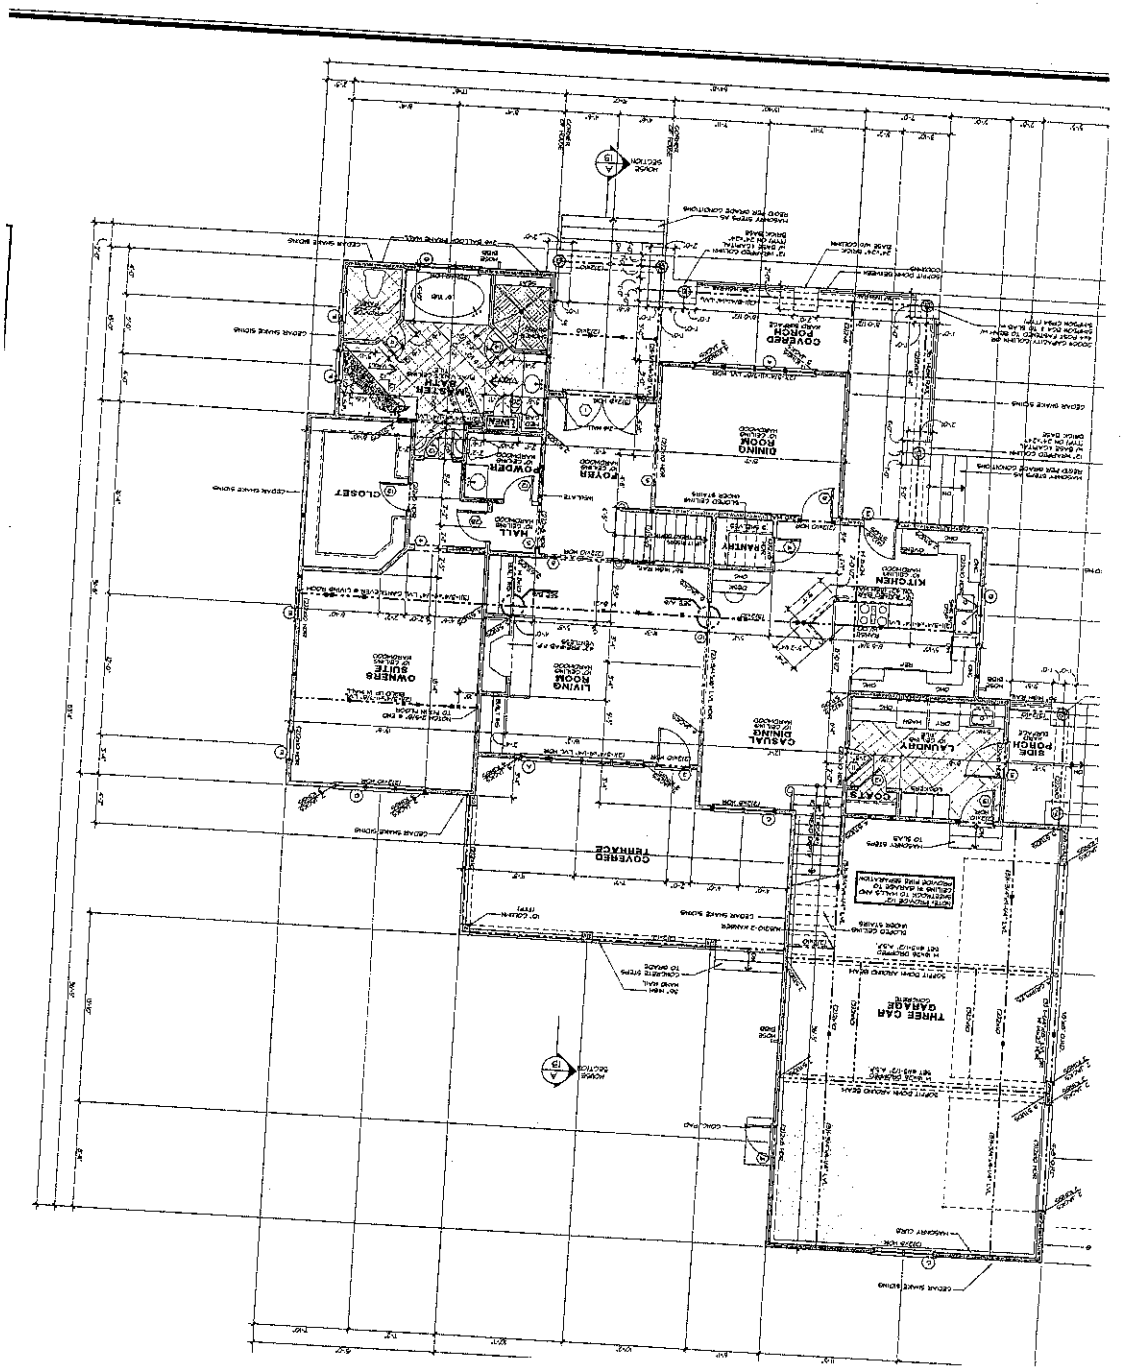


Acknowledgement Of
Plans Submittal ONLY!

Date 8/31/05

Date 8/31/05


COVERED PORCH
DINING ROOM
FOYER
HALL
CLOSET
POWDER
MASTER BATH
OWNERS SUITE
LIVING ROOM
CASUAL DINING
KITCHEN
PANTRY
LAUNDRY
SIDE PORCH
COVERED TERRACE
THREE CAR GARAGE
SECTION
CEDAR SHAKE SIDING