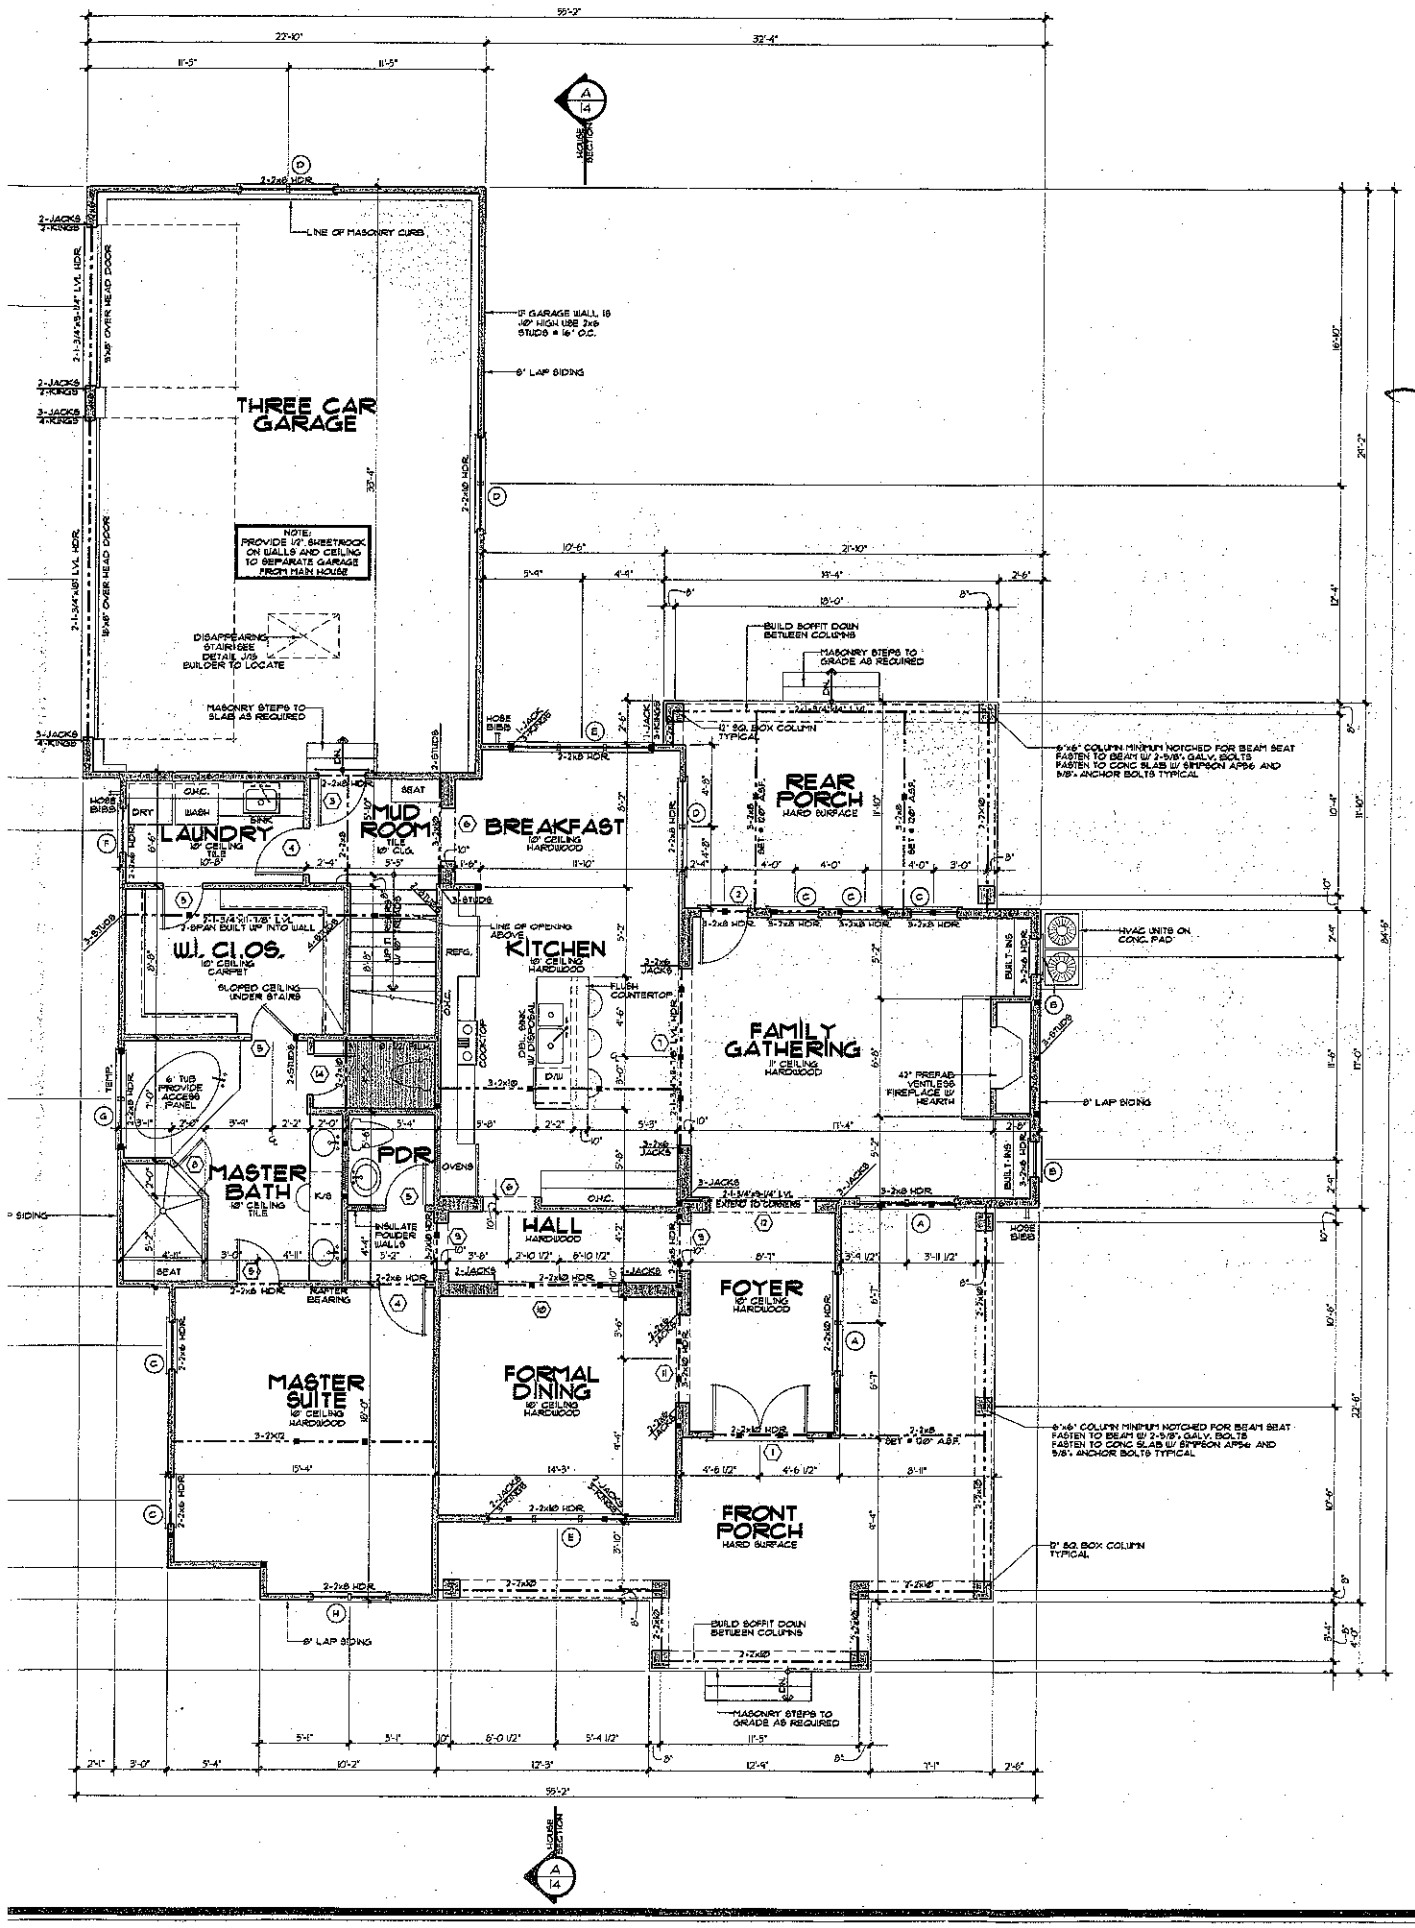
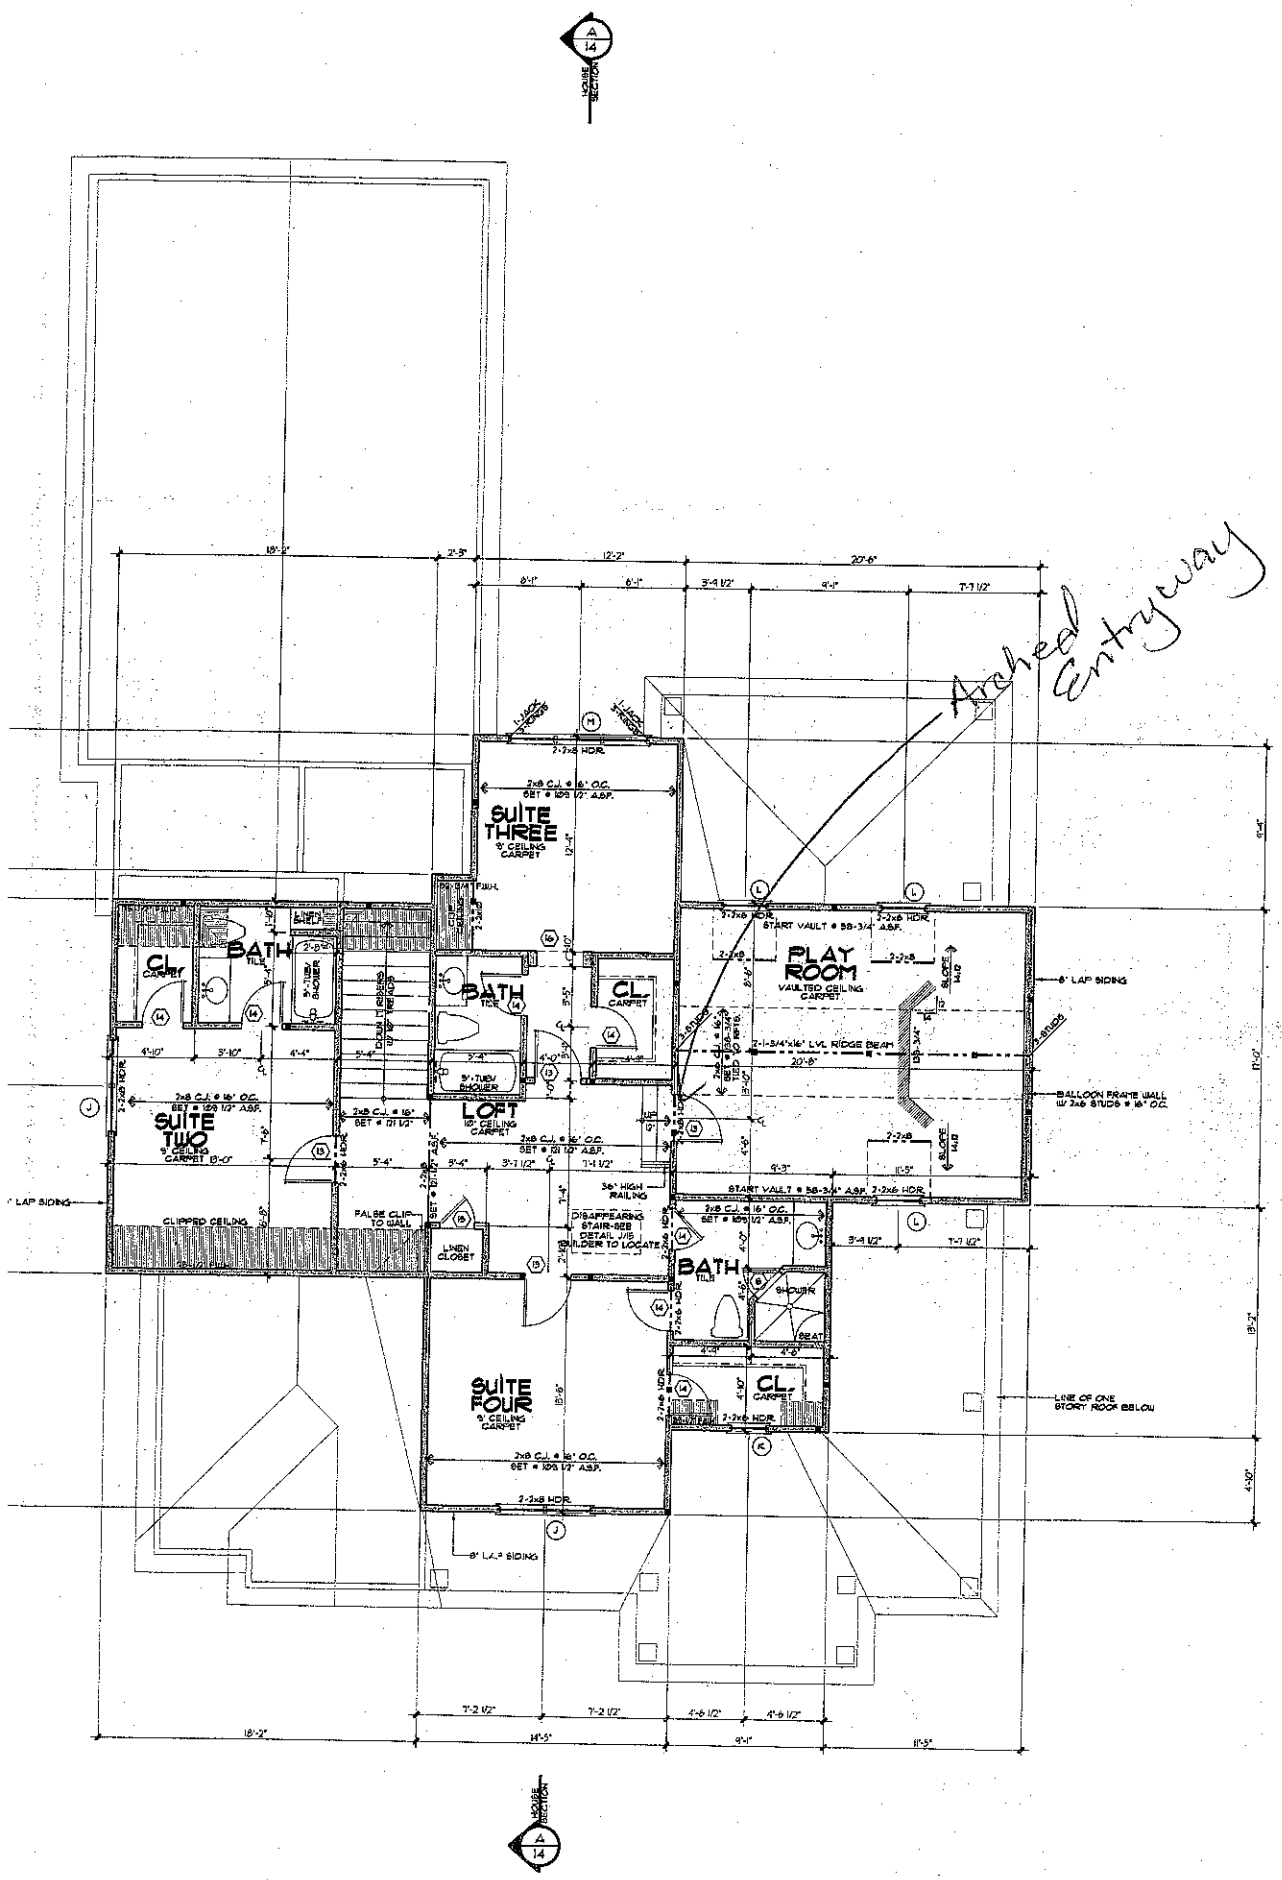

THREE CAR GARAGE
NOTE: PROVIDE 1/2" SHEETROCK ON WALLS AND CEILING TO SEPARATE GARAGE FROM MAIN HOUSE
DISAPPEARING STAIRS SEE DETAIL J/8 BUILDER TO LOCATE
MASONRY STEPS TO SLAB AS REQUIRED
LINE OF MASONRY CURB
8" LAP SIDING
LAUNDRY
MUD ROOM
BREAKFAST
KITCHEN
W.I. CL.OS.
FAMILY GATHERING
REAR PORCH
HARD SURFACE
MASTER BATH
PDR
HALL
FOYER
FORMAL DINING
MASTER SUITE
FRONT PORCH
HARD SURFACE
MASONRY STEPS TO GRADE AS REQUIRED
BUILD SOFFIT DOWN BETWEEN COLUMNS
HVAC UNITS ON CONC. PAD
43" FIREPLACE VENTLESS FIREPLACE W/ HEARTH
6"x6" COLUMN MINIMUM NOTCHED FOR BEAM SEAT FASTEN TO BEAM W/ 2-5/8", GALV. BOLTS FASTEN TO CONC SLAB W/ SIMPSON APB6 AND 5/8" ANCHOR BOLTS TYPICAL
12" SQ. BOX COLUMN TYPICAL
9" SQ. BOX COLUMN TYPICAL
HOSE BIBB
55'-2"
32'-4"
22'-10"
11'-5"



Ackn
Plans
Maria