
NOT FOR RECORDATION

CRAIG L. LONG P.L.S.
108 KELLY COVE CT.
MOORESVILLE, N.C. 28117
(704) 799-2292

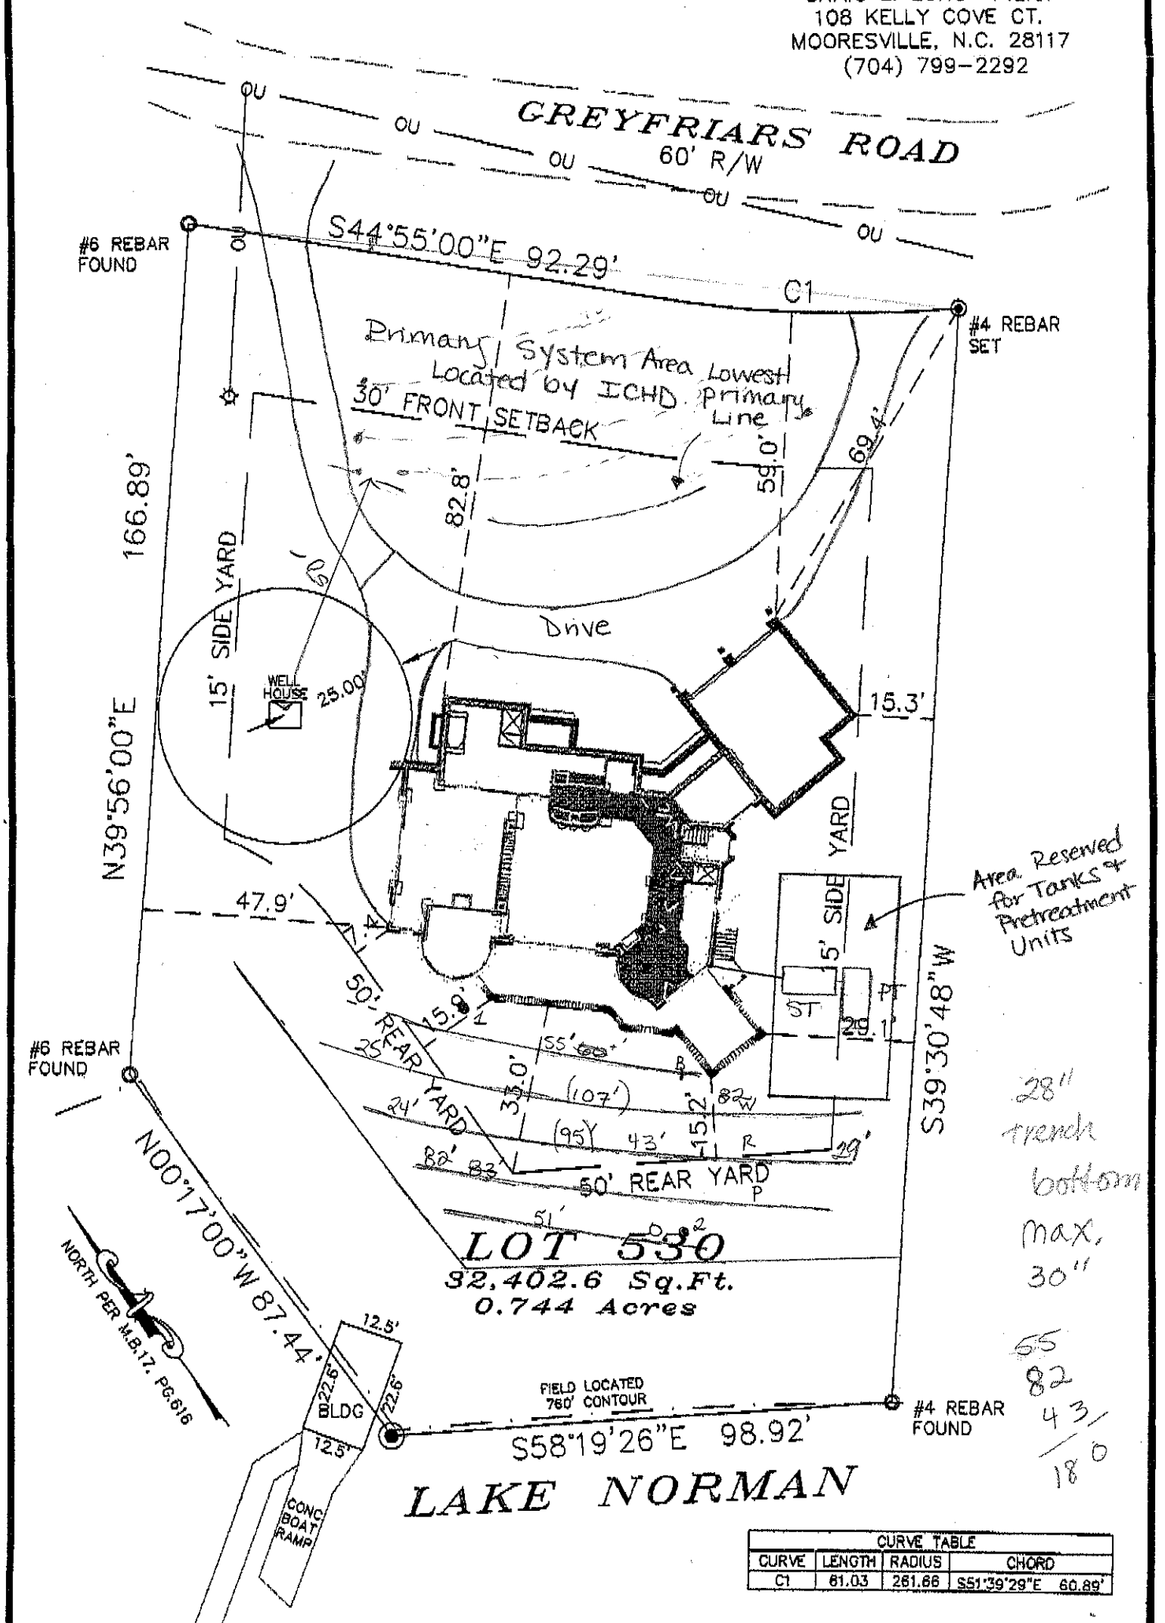

CURVE TABLE			
CURVE	LENGTH	RADIUS	CHORD
C1	61.03	261.66	S51°39'29"E 60.89'

28" trench bottom max, 30"

55
82
43
18 0

PHYSICAL SURVEY OF

LOT# 530 OF LAKE NORMAN RECREATION LOTS, SECTION 6

PIER

PROPERTY OF BRYAN AND LINDA SCHAFER

1" = 30'

SCALE: 1"=30' MOORESVILLE, IREDELL CO., N.C.

AS RECORDED IN: MB 34, PG 20

DATE: 11/10/04

PIN# 4624477127

180 GREYFRIARS RD

EOC >=1:10,000