

Acknowledgement Of
Plans Submittal ONLY!
Date 12/14/04
Date 12/14/04

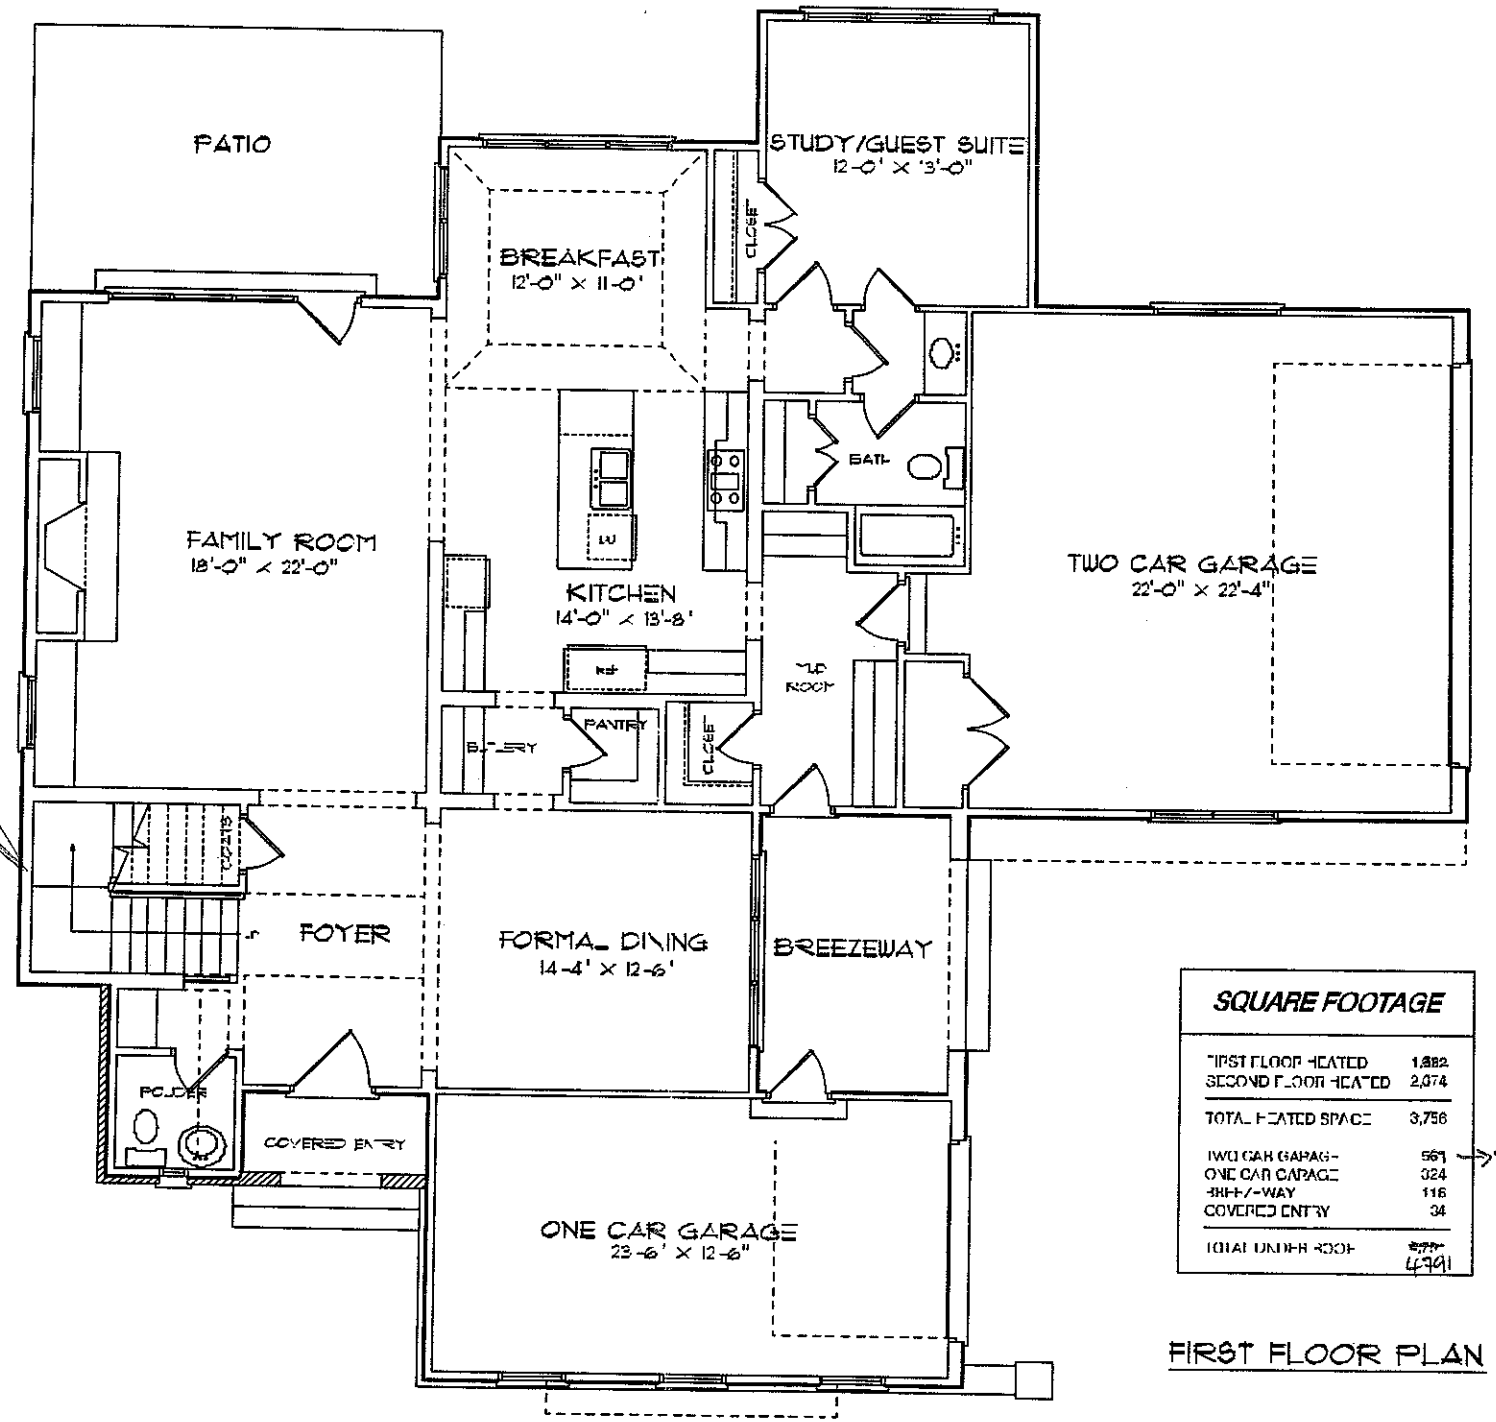

SQUARE FOOTAGE	
FIRST FLOOR HEATED	1,882
SECOND FLOOR HEATED	2,074
TOTAL HEATED SPACE	3,756
TWO CAR GARAGE	561 → 561
ONE CAR GARAGE	324
BREEZEWAY	116
COVERED ENTRY	34
TOTAL UNDER ROOF	4991

FIRST FLOOR PLAN

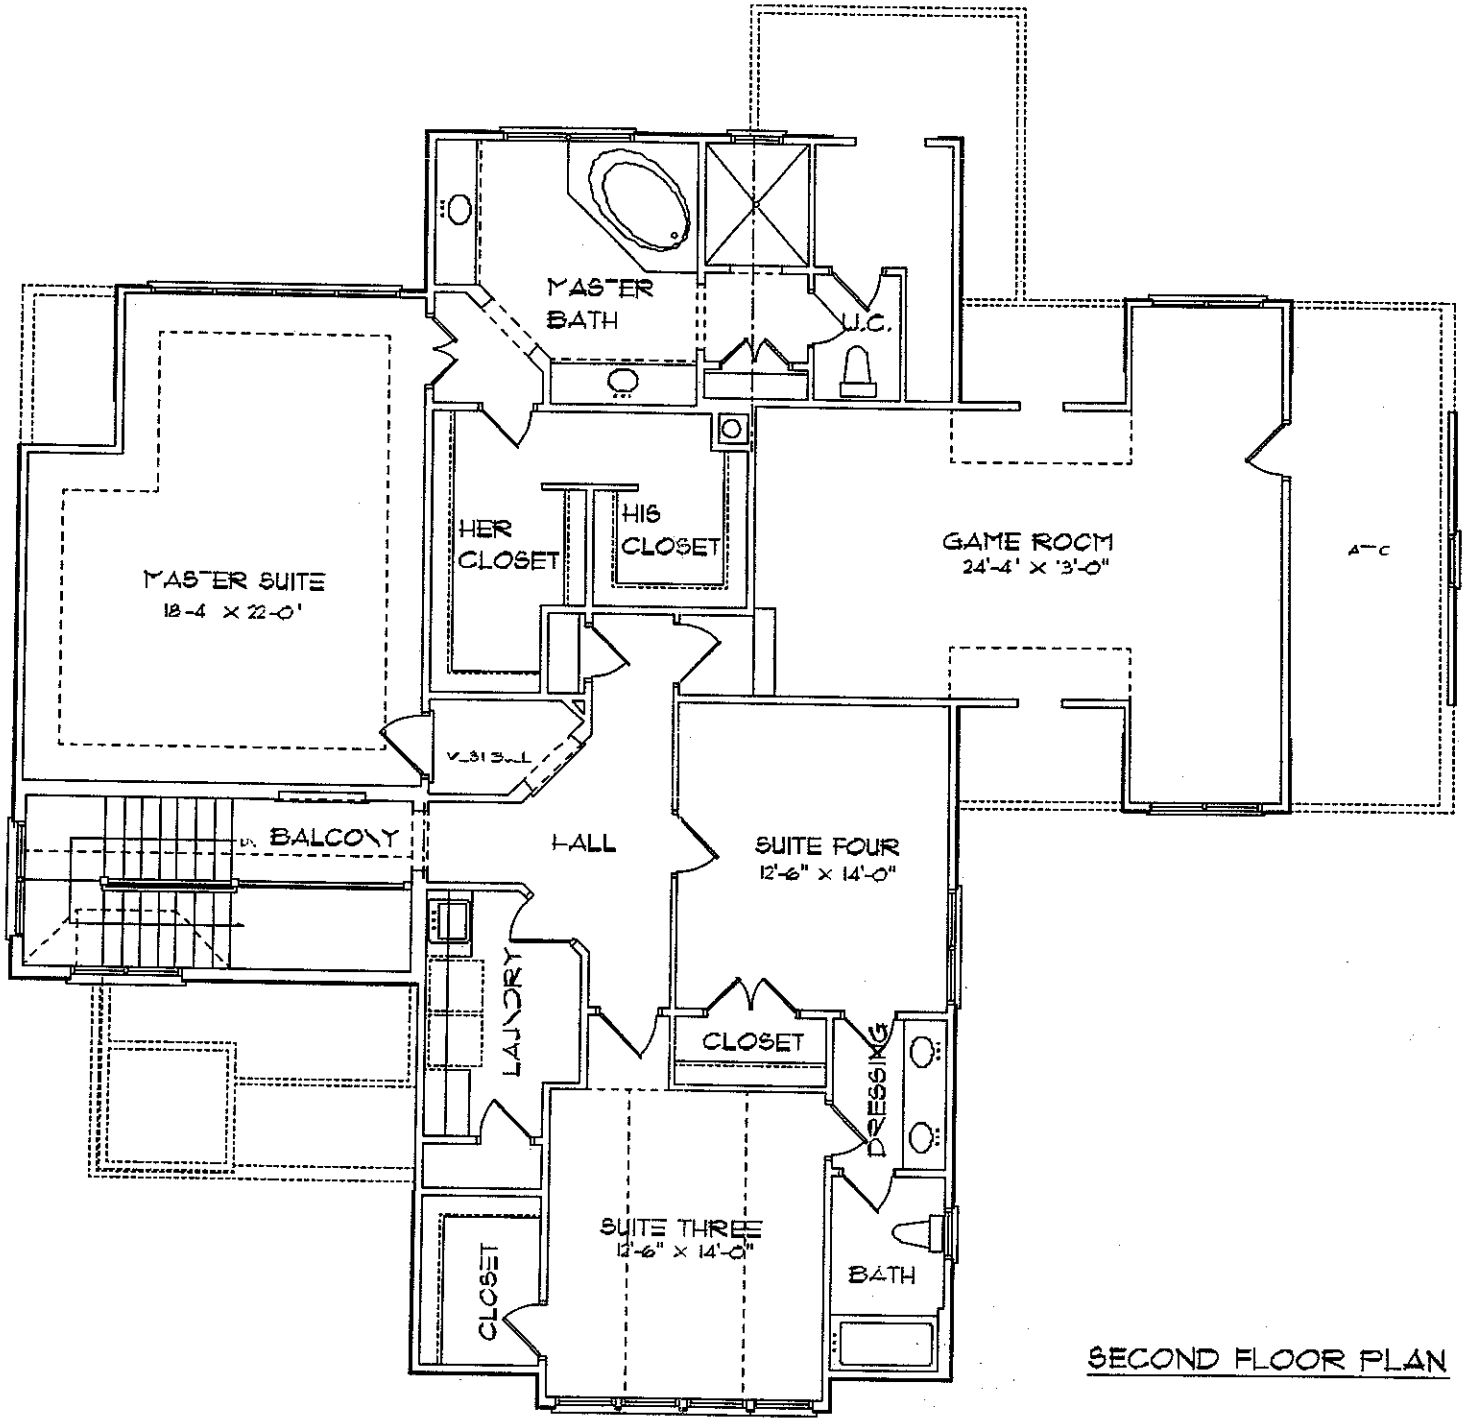

SECOND FLOOR PLAN