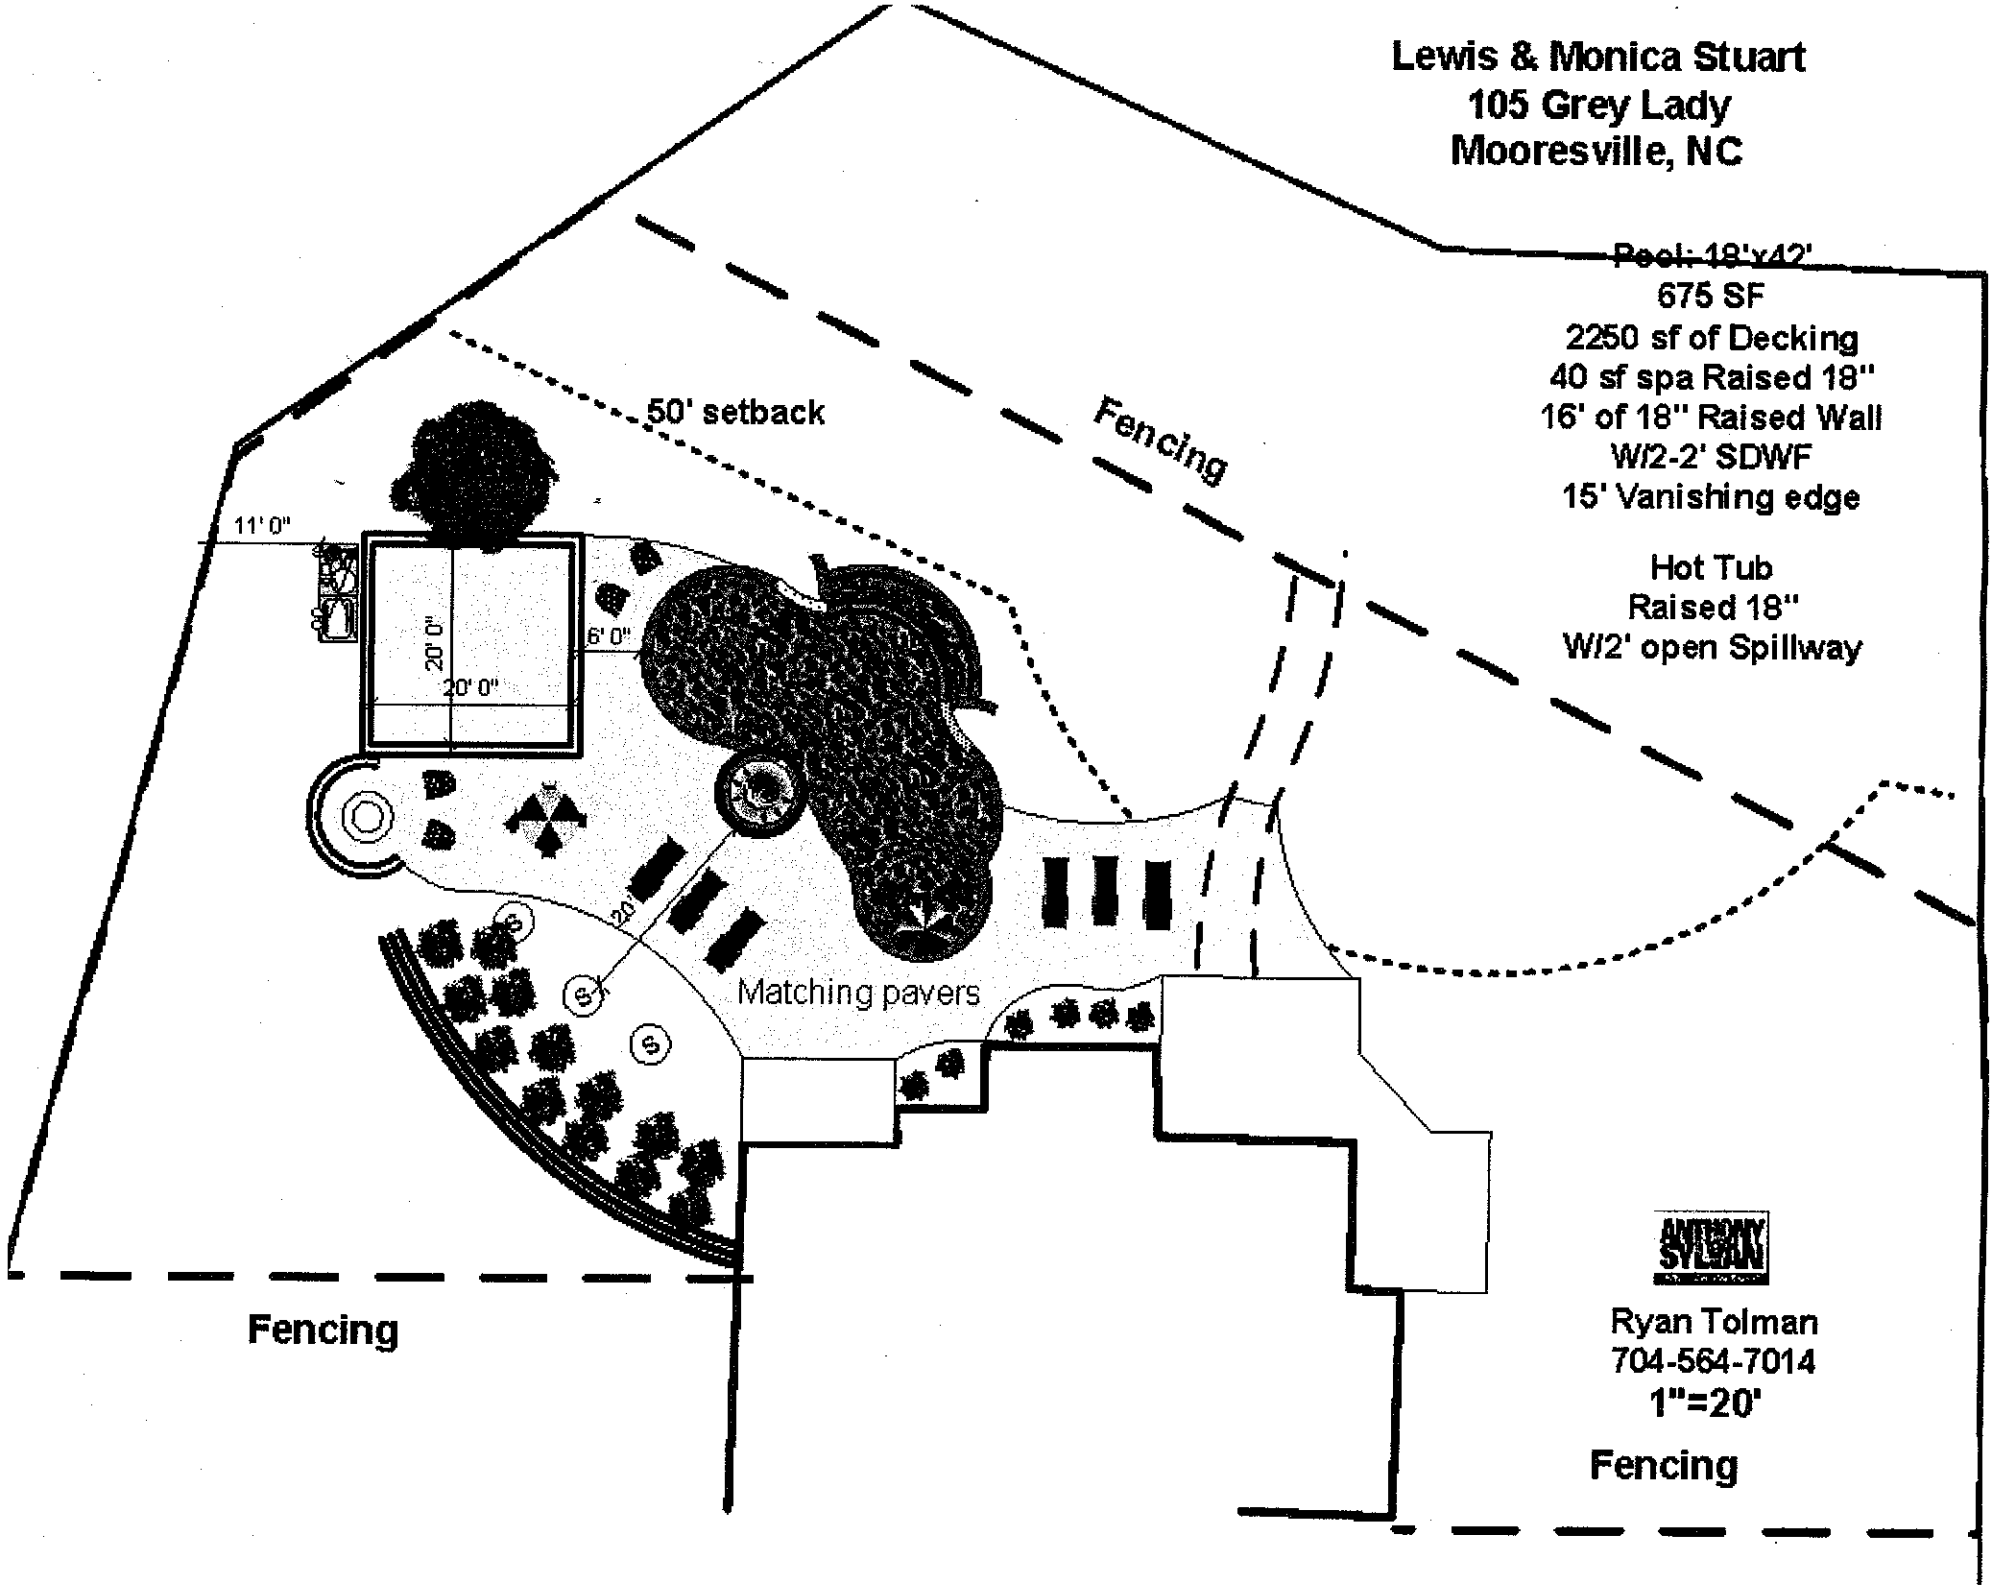

Lewis & Monica Stuart
105 Grey Lady
Mooresville, NC
Pool: 18'x42'
675 SF
2250 sf of Decking
40 sf spa Raised 18"
16' of 18" Raised Wall
W/2-2' SDWF
15' Vanishing edge
Hot Tub
Raised 18"
W/2' open Spillway
50' setback
Fencing
11' 0"
20' 0"
20' 0"
6' 0"
20'
Matching pavers
Fencing
Fencing
Ryan Tolman
704-564-7014
1"=20'