for ON-SITE WASTEWATER SYSTEM

OWNER: _____ APPLICANT: _____

ADDRESS: _____ APPLICATION DATE: _____ DATE EVALUATED: 8-23-01

PROPOSED FACILITY: _____ PROPOSED DESIGN FLOW (.1949): _____ PROPERTY SIZE: _____

LOCATION OF SITE: Lot 845 ph 8 Thorpe PROPERTY RECORDED: _____

WATER SUPPLY: ☐ Private ☐ Public ☐ Well ☐ Spring ☐ Other _____

EVALUATION METHOD: ☐ Auger Boring ☐ Pit ☐ Cut

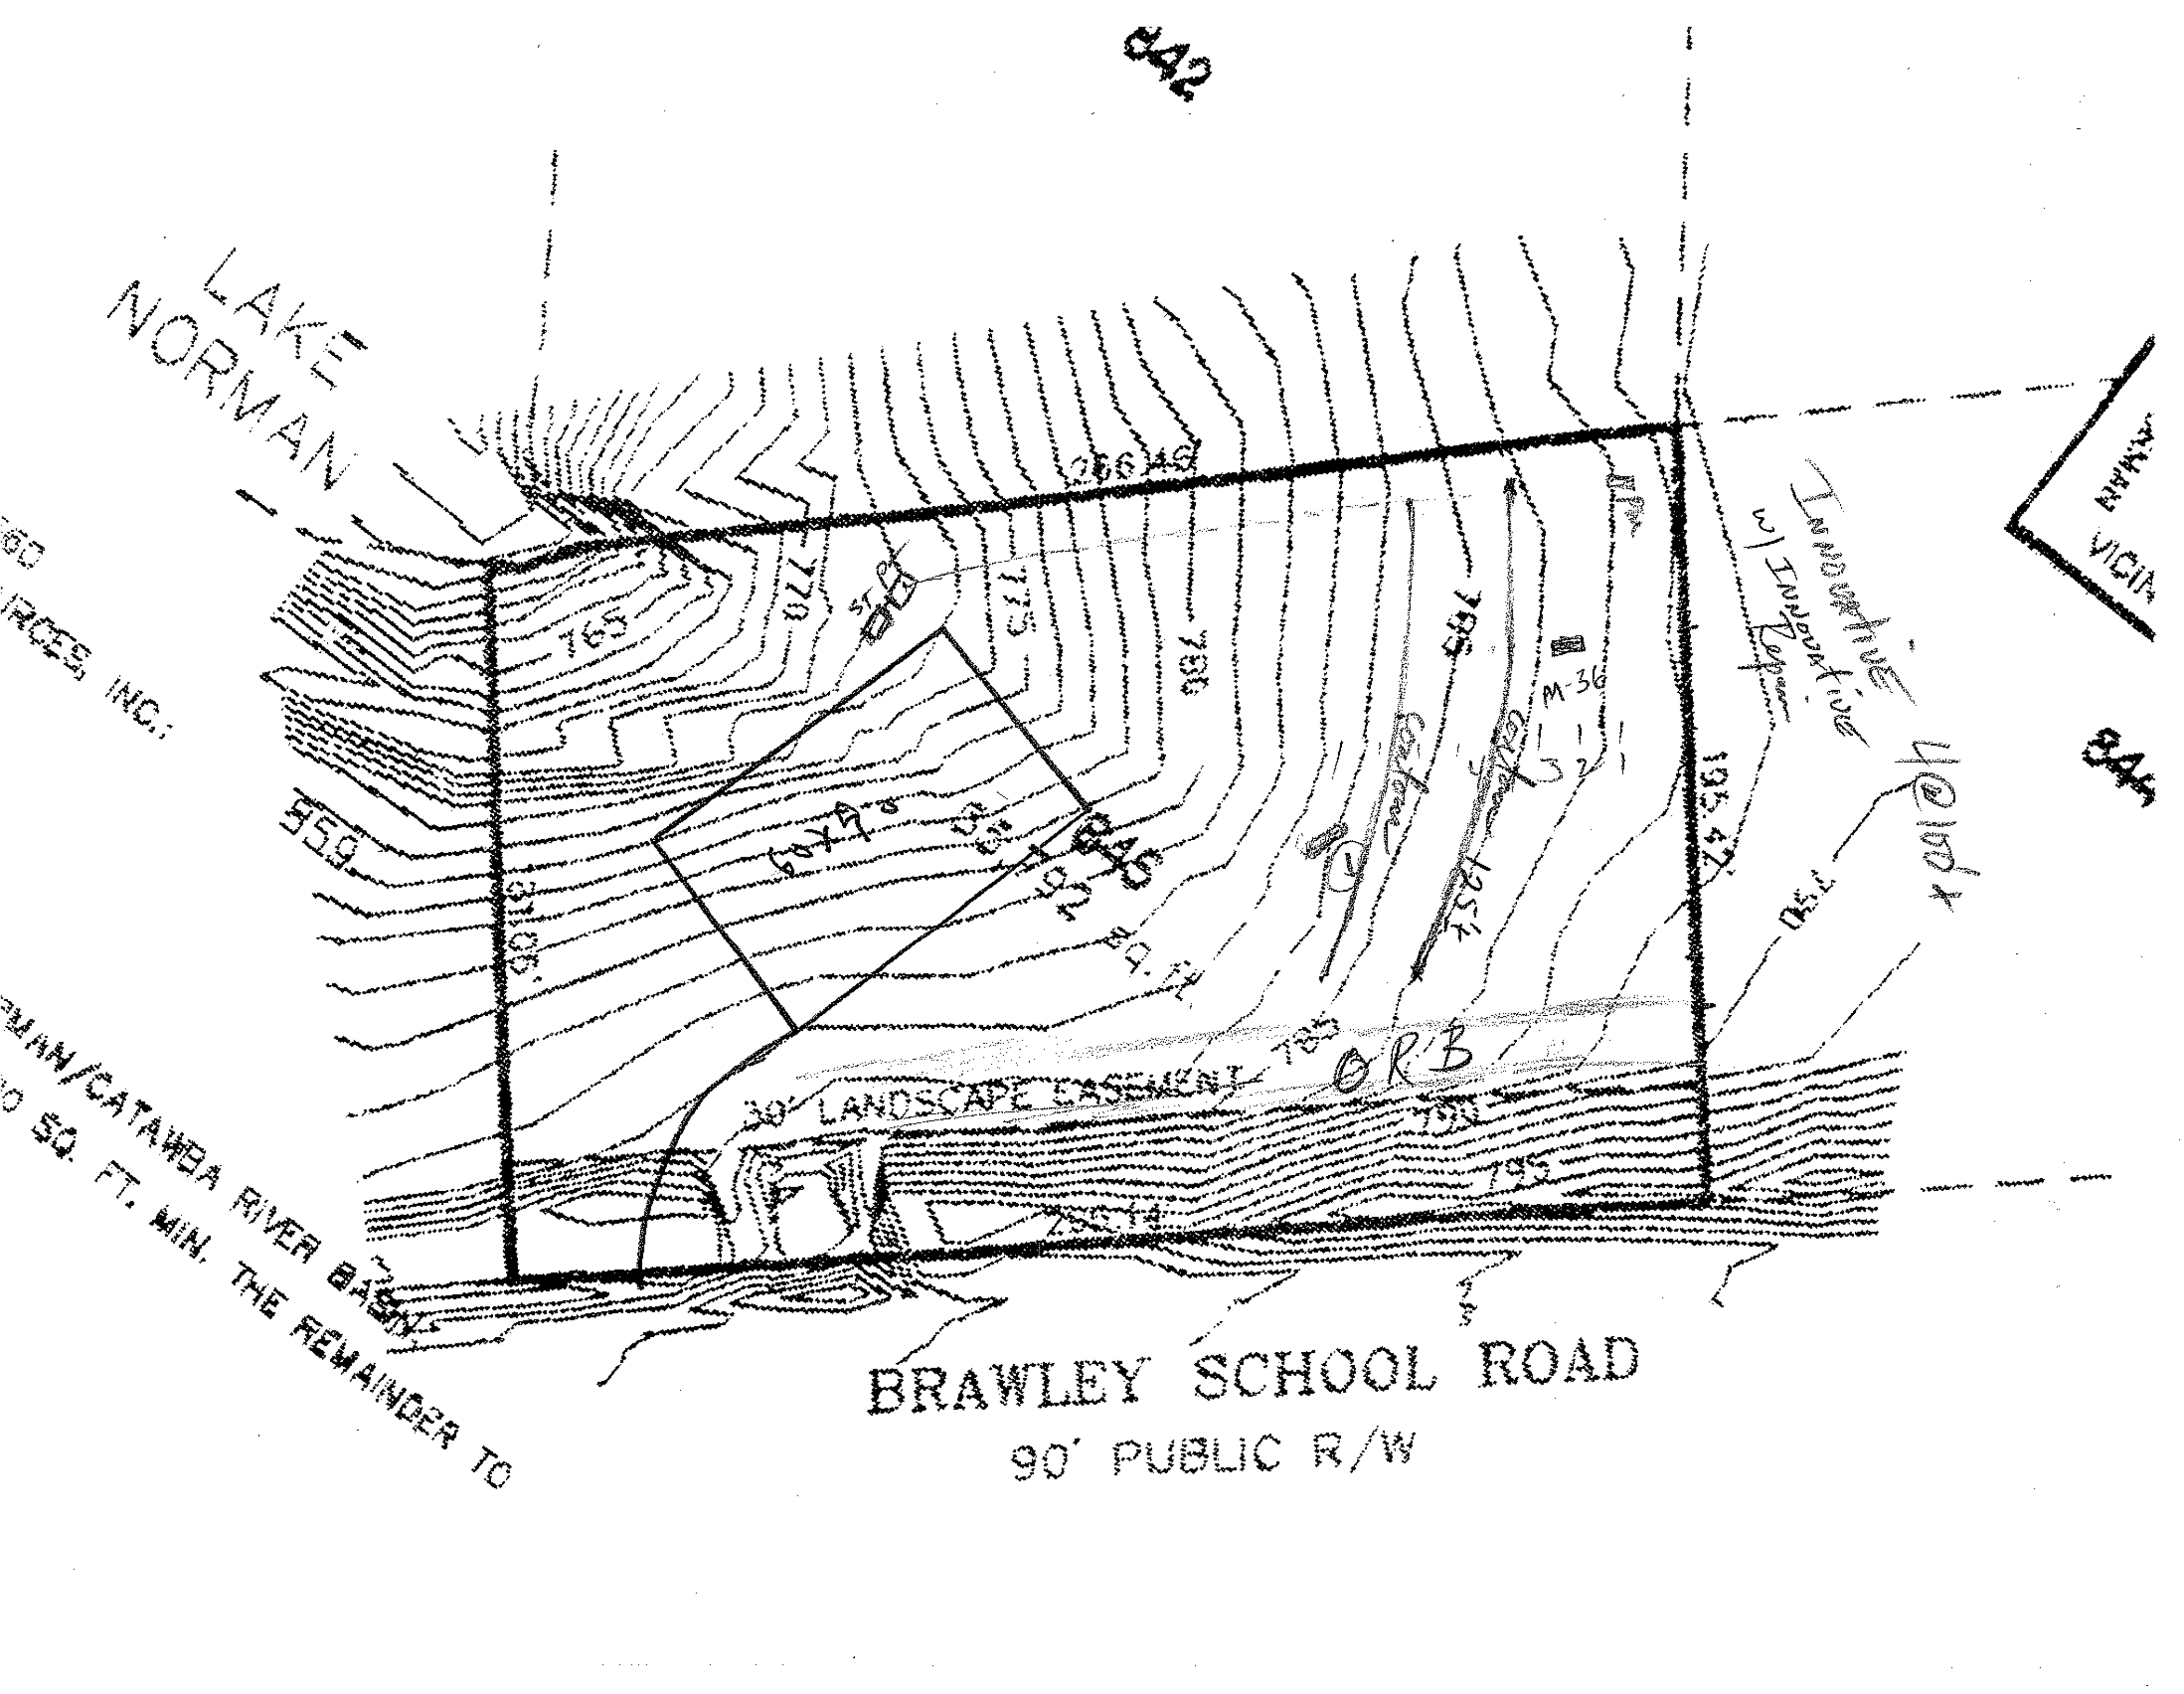
TYPE OF WASTEWATER: ☐ Sewage ☐ Industrial Process ☐ Mixed

.1940 LANDSCAPE POSITION/ SLOPE %	HORIZON DEPTH (IN.)	SOIL MORPHOLOGY (.1941) .1941 STRUCTURE/ TEXTURE	SOIL MORPHOLOGY (.1941) .1941 CONSISTENCE/ MINERALOGY	OTHER PROFILE FACTORS .1942 SOIL WETNESS/ COLOR	.1943 SOIL DEPTH	.1956 SAPRO CLASS	.1944 RESTR HORIZ	PROFILE CLASS & LTAR
M-36	0-8	wksbk fr ssl	fr ss sp					3
	8-48	sbk RC	fi fr sp					
(1)	0-8	Wk mod sbk fr ssl	fi ss sp					.3
	8-22	sbk RC	fi sp few common med sap					
	22-59	wk sbk yp cl few med/bands wk	common med sap fr ss sp					

DESCRIPTION	INITIAL SYSTEM	REPAIR SYSTEM

OTHER FACTORS (.1946): _____

SITE CLASSIFICATION (.1948): _____


LAKE
NORMAN
765
770
775
780
785
795
750
306.49
310.06
195.47
645
30' LANDSCAPE EASEMENT
ORB
M-36
Innovative
w/ Innovative Repair
4@150'+
BRAWLEY SCHOOL ROAD
90' PUBLIC R/W