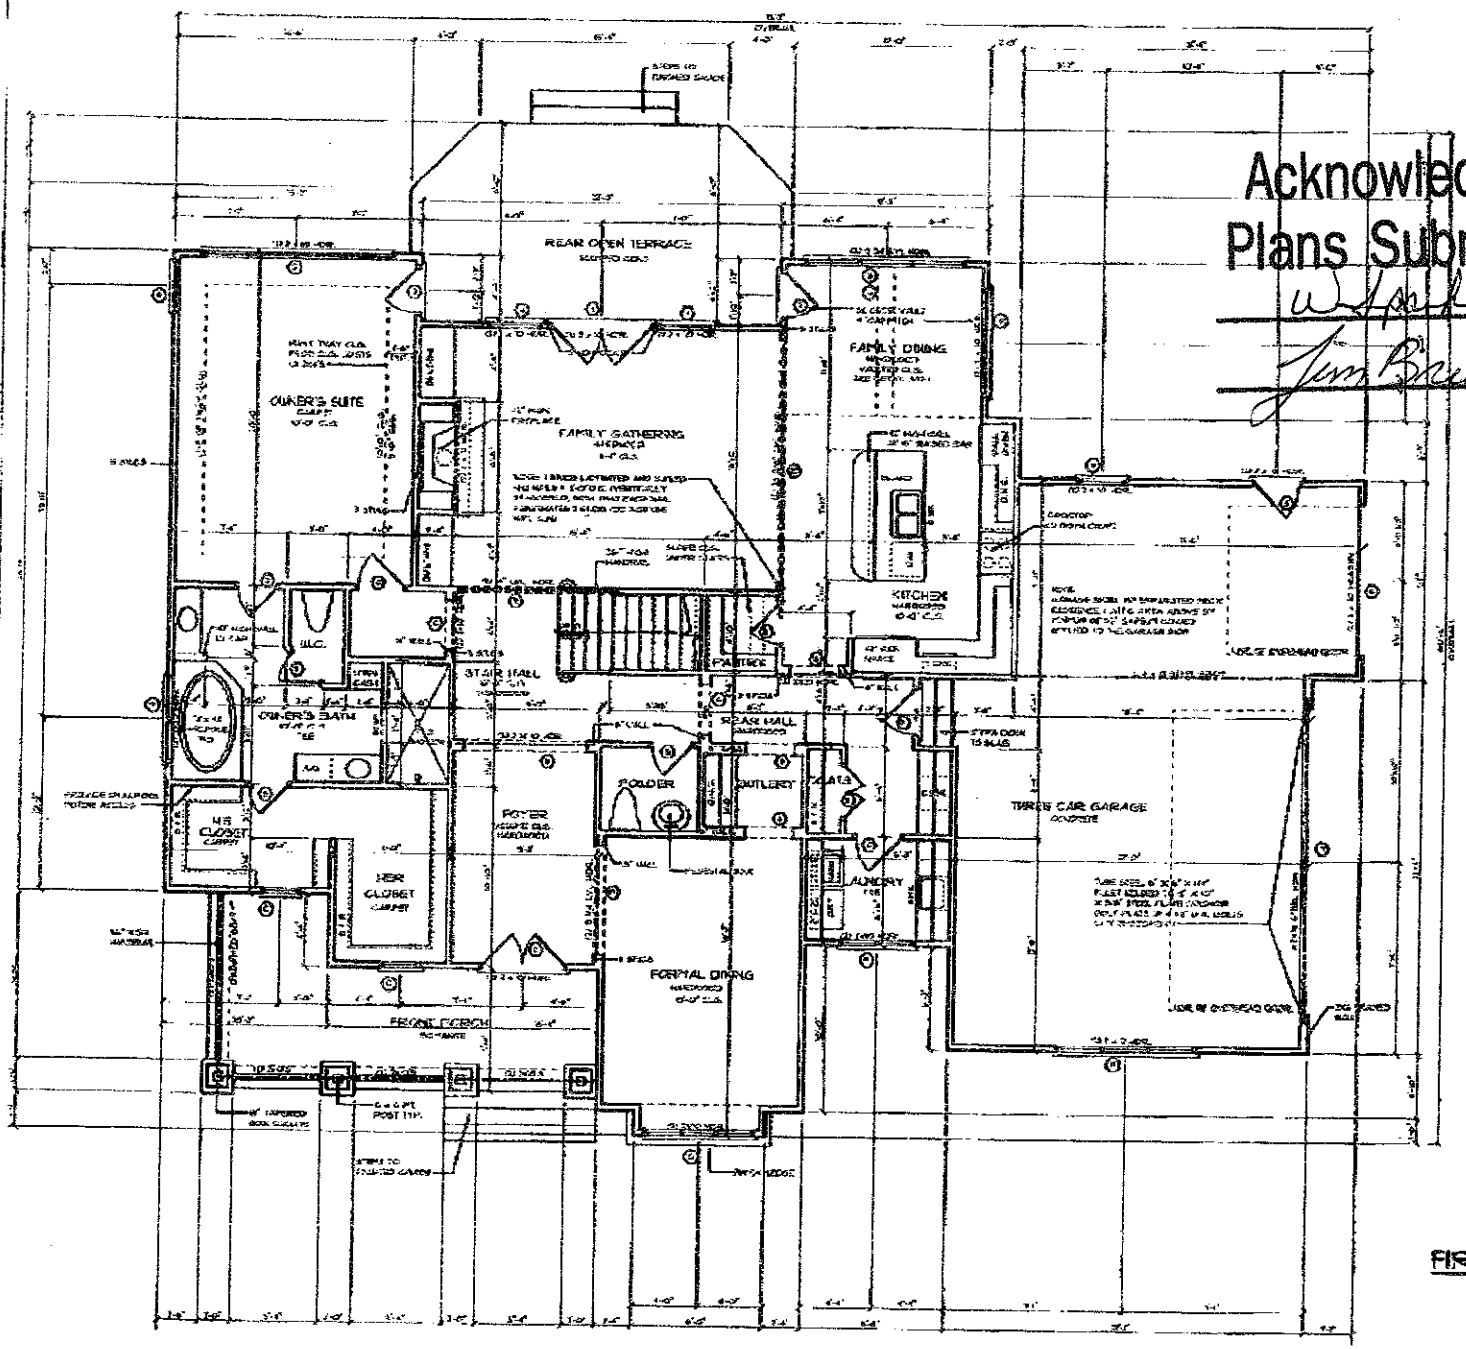


SQUARE FOOTAGE:	
FIRST FLOOR HTD.	3088
SECOND FLOOR H.C.	980
HEATED TOTAL	3768
GARAGE	719
FRONT PORCH	226
TOTAL UNDER ROOF	4713

Acknowledgement Of
Plans Submittal ONLY!
W. Hall RS Date 1/30/04
Jim Brown Date 1/30/04

NOTE:
ALL ANGLES ARE 45 OR 90
UNLESS NOTED OTHERWISE

FIRST FLOOR PLAN

01/28/2004 11:13 7045446545 KINGSWOOD CUSTOM HOM PAGE 02
Jan 28 04 10:18a P.2

NOTE:
ALL ANGLES ARE 45 OR 90
UNLESS NOTED OTHERWISE

SECOND FLOOR PLAN

