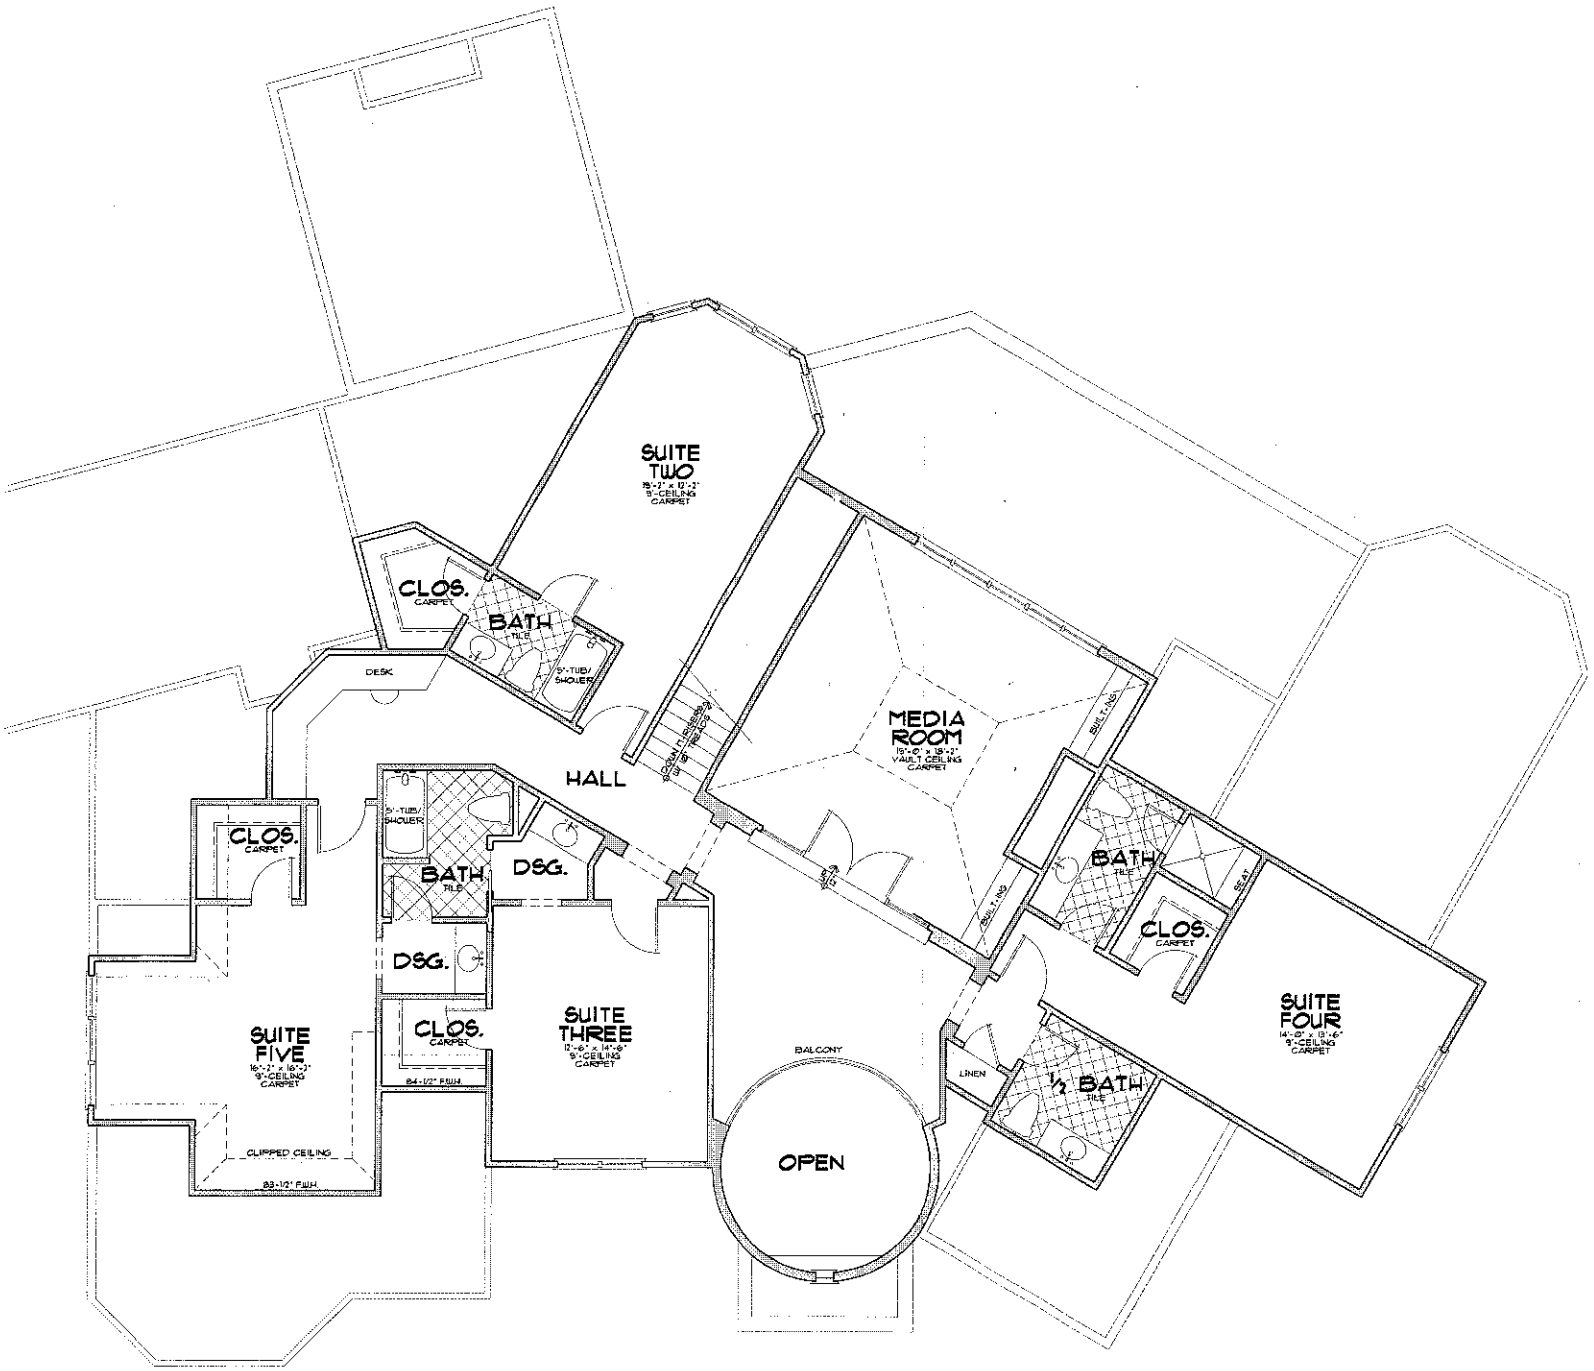

HEARTH ROOM
16'-0" x 11'-4"
VAULTED CEILING
W/ EXPOSED BEAMS
HARDWOOD
ONE CAR GARAGE
PANTRY
5-SHELVES
LAUNDRY
9'-0" x 10'-0"
10" CEILING TILE
SINK
WASH
DRY
O.H.C.
POWDER
STORAGE
GARAGE
FORMAL DINING
12'-3" x 14'-6"
10" TRAY CEILING
HARDWOOD
RUN
FOYER
TWO STORY CEILING
HARDWOOD
COVERED ENTRY
HARD SURFACE
COLONNADE
GATHERING ROOM
15'-0" x 19'-2"
11' CEILING
HARDWOOD
6" CONCRETE STEPS W/ 12" TREADS
42" HOOD FIREPLACE W/ RAISED HEARTH
BUILT-INS
REAR COVERED PORCH
HARD SURFACE
HER CLOS.
CARPET
BUILT-INS
HIS CLOS.
CARPET
MASTER SUITE
21'-0" x 14'-0"
12" TRAY CEILING
HARDWOOD
M. BATH
10" CEILING TILE
LINEN
K.S.
TUB
6" TUB PROVIDE ACCESS PANEL
SHOWER
SEAT
LIBRARY
12'-6" x 14'-6"
10" COFFERED CEILING
HARDWOOD


SUITE TWO
15'-7" x 12'-2"
9'-CEILING
CARPET
CLOS.
CARPET
BATH
TILE
5'-TUB/ SHOWER
DESK
HALL
MEDIA ROOM
15'-0" x 13'-7"
VAUL'T CEILING
CARPET
BUILT-INS
BATH
TILE
SEAT
CLOS.
CARPET
SUITE FOUR
14'-0" x 13'-6"
9'-CEILING
CARPET
LINEN
½ BATH
TILE
BALCONY
OPEN
CLOS.
CARPET
5'-TUB/ SHOWER
BATH
TILE
DSG.
DSG.
CLOS.
CARPET
SUITE THREE
12'-6" x 14'-6"
9'-CEILING
CARPET
84-1/2" F.H.H.
SUITE FIVE
16'-7" x 16'-2"
9'-CEILING
CARPET
CLIPPED CEILING
83-1/2" F.H.H.