

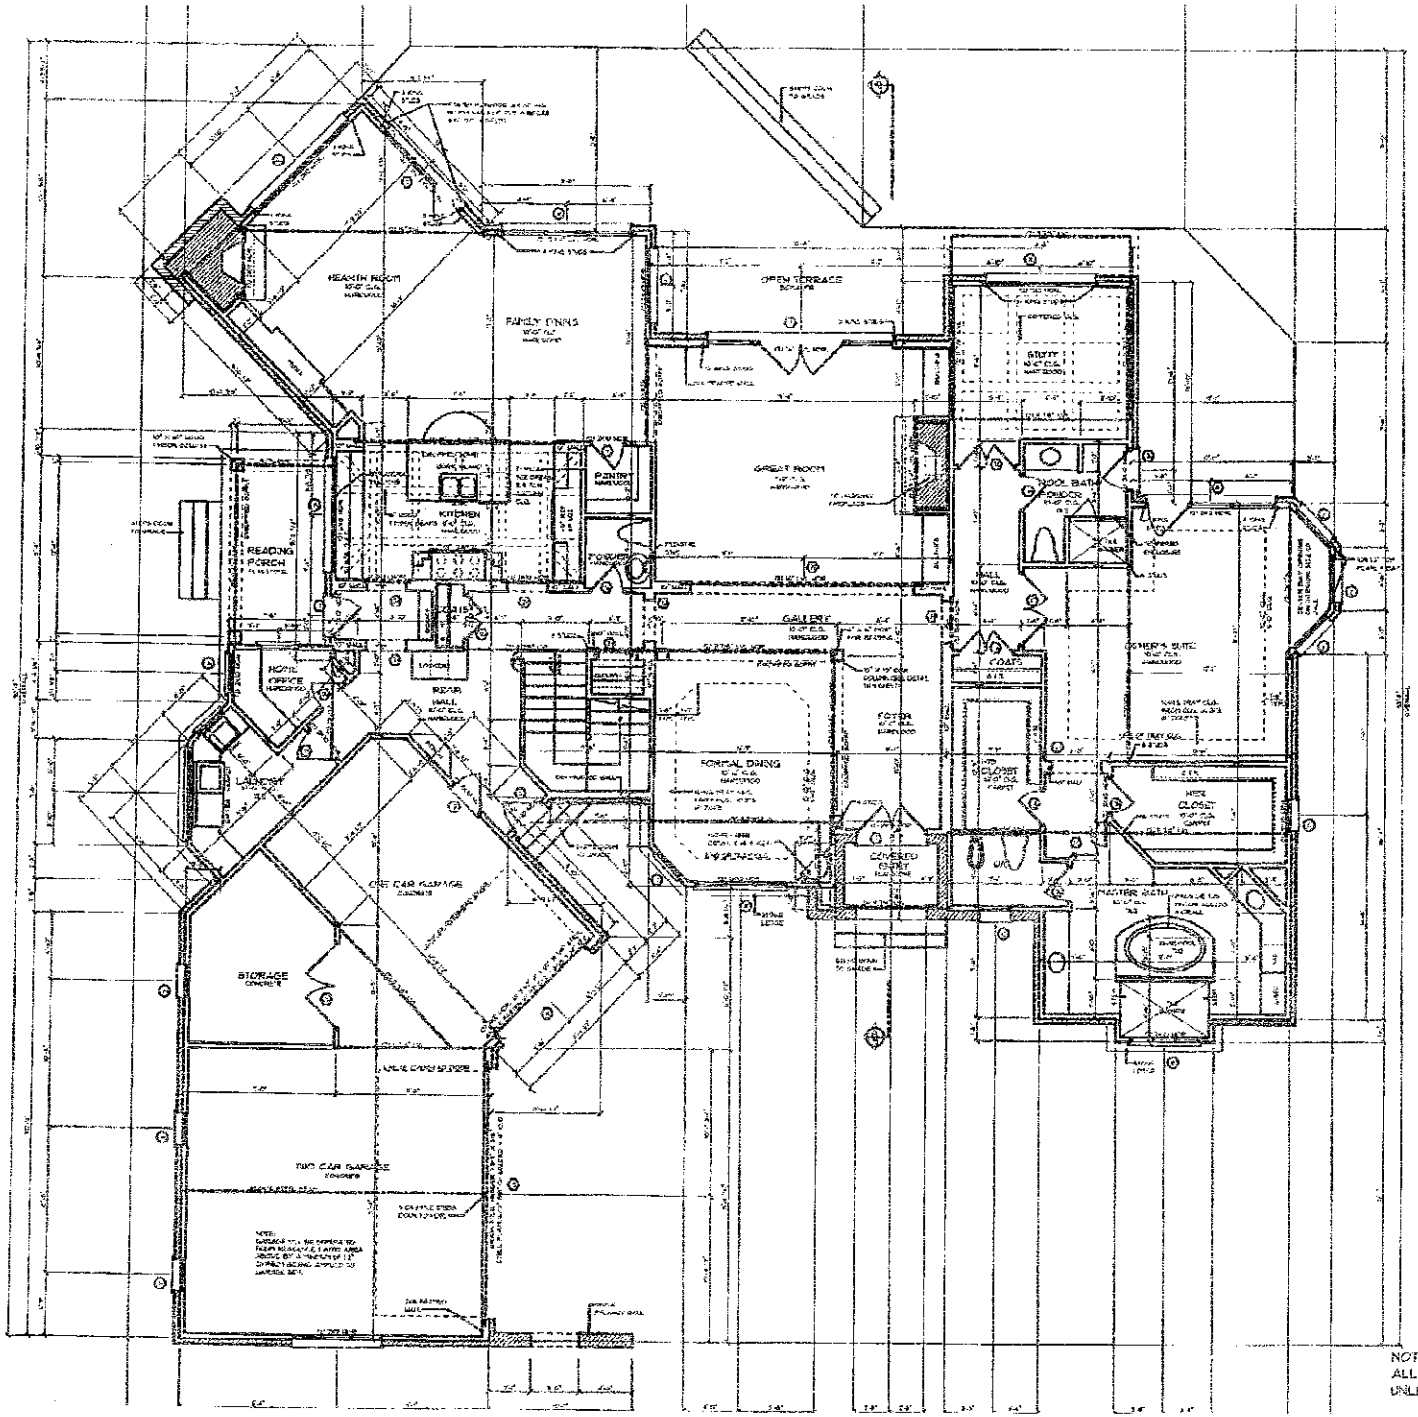


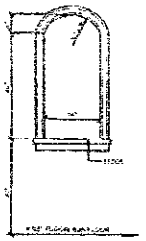

NICHE DETAIL

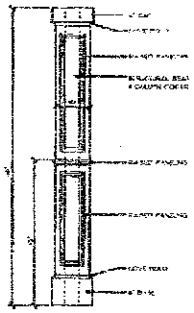


BOX COLUMN DETAIL

SQUARE FOOTAGE	
FIRST FLOOR	3575
SECOND FLOOR	270
HEATED TOTAL	4056
GARAGE/ STORAGE	564
COVERED ENTRY	56
GRILLING PORCH	91
TOTAL UNDER ROOF	1004

NOTE:
ALL ANGLES ARE 45° OR 90°
UNLESS NOTED OTHERWISE

Aug 12 09 08:02a

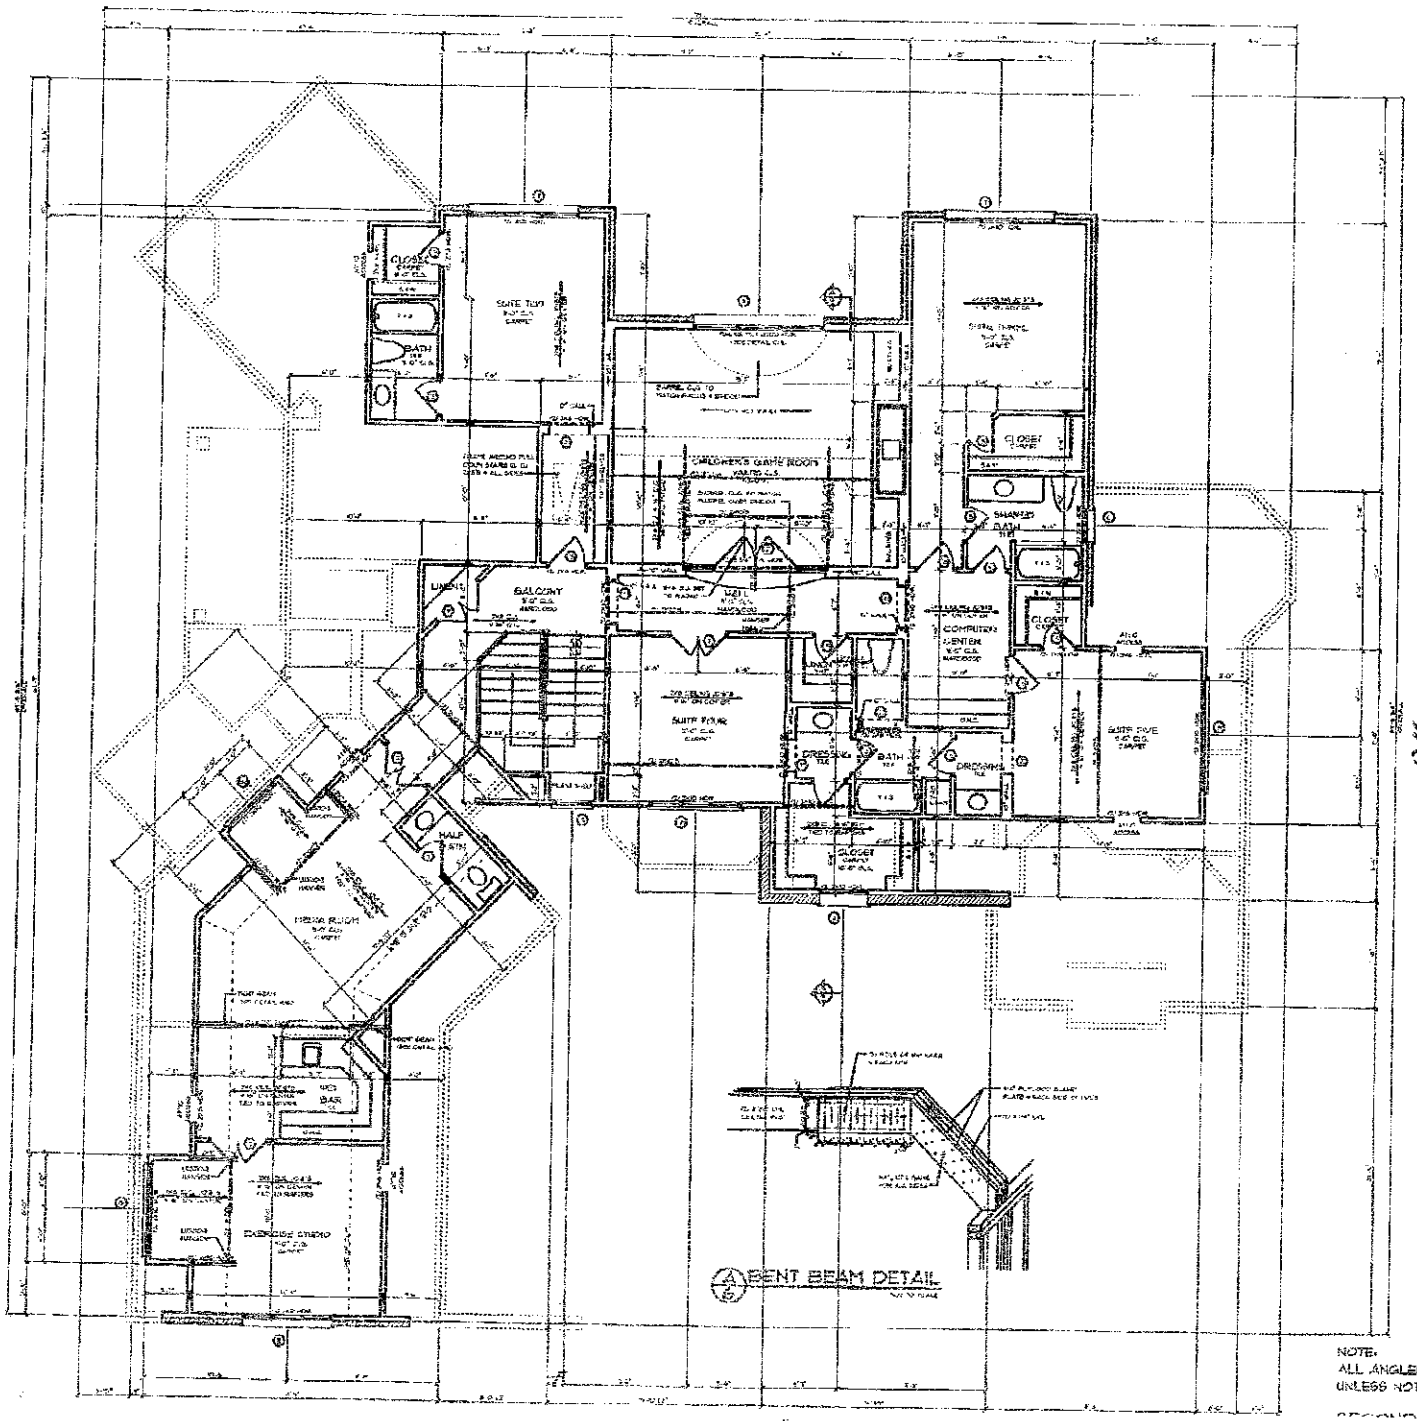

NOTE:
ALL ANGLES ARE 45 OR 90
UNLESS NOTED OTHERWISE