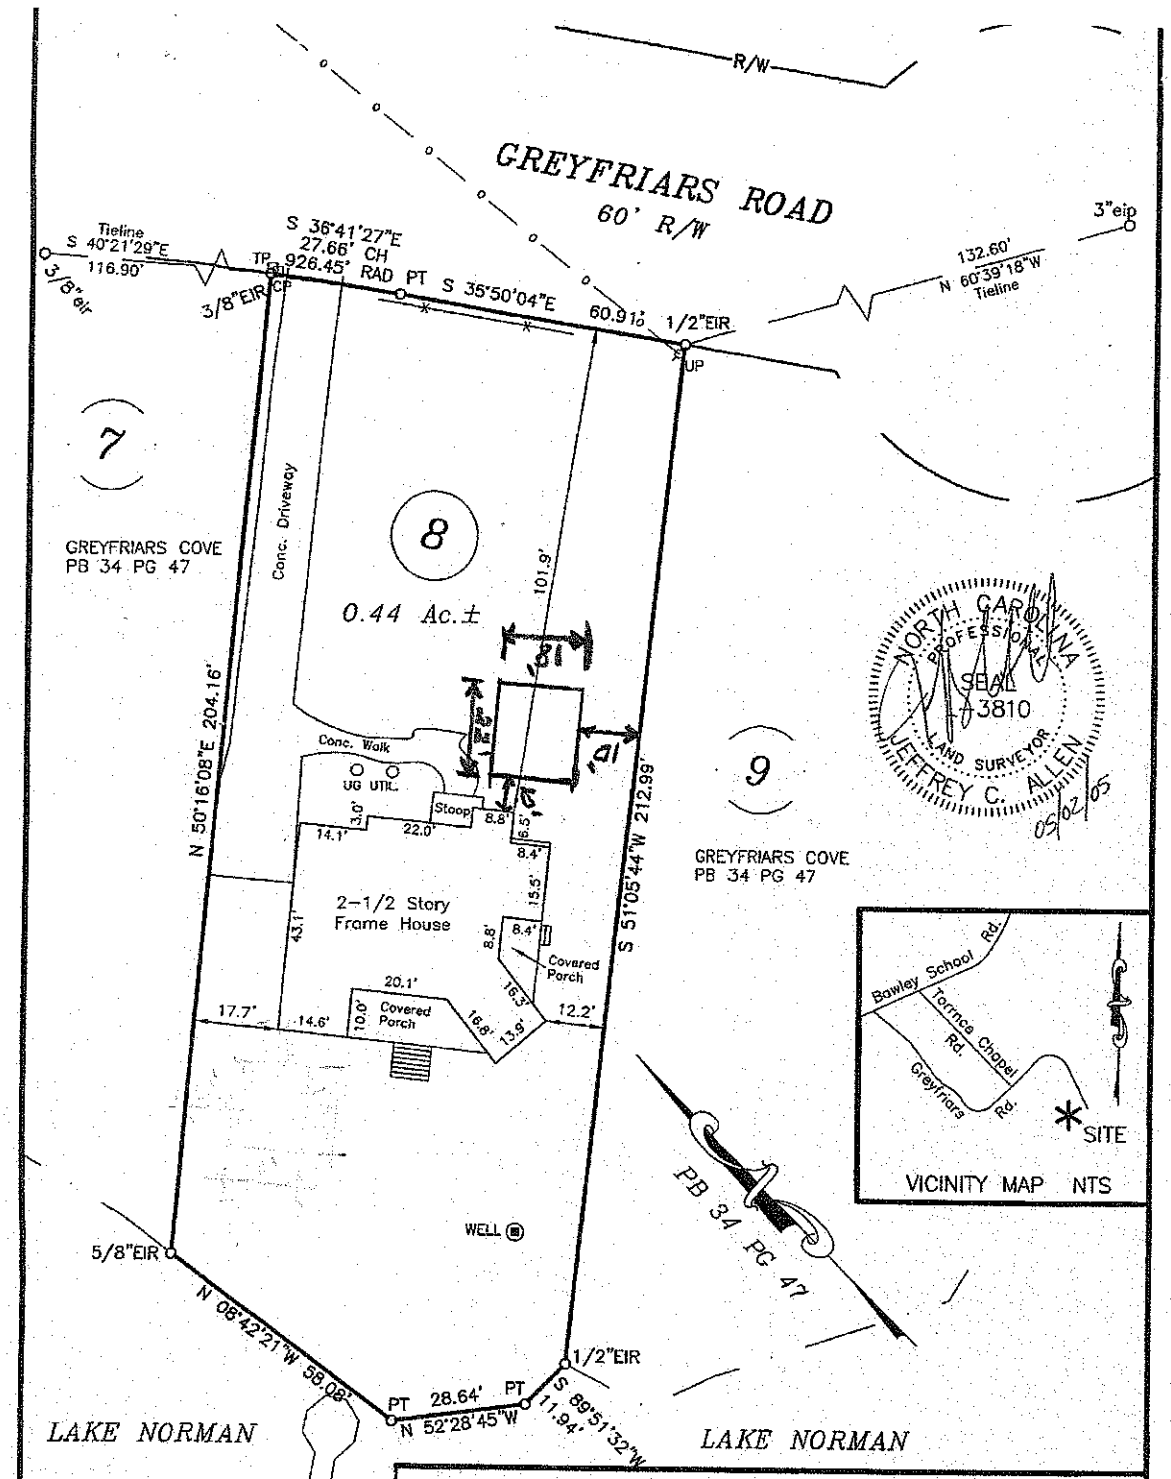


LEGEND

EIR EXISTING IRON REBAR
UG UTIL. UNDERGROUND UTILITY
R/W RIGHT-OF-WAY
TP TELEPHONE PEDESTAL
CP CABLE TELEVISON PEDESTAL
UP UTILITY POLE
—x— FENCE

NOTE

NO USGS OR NCGS MONUMENTS FOUND WITHIN 2000'
CLOSURE EXCEEDS 1:10,000

SURVEY FOR
DAVID & FRANCES BENDERT
288 Greyfriars Road
Mooresville, NC 28117

TOWNSHIP	COUNTY	STATE	DEED BOOK	PAGE
	IREDELL COUNTY	NC	1459	1791

SUBDIVISION	LOT	SECTION	MAP	PLAT BOOK	PAGE
GREYFRIARS COVE	8	–	–	34	47

30' 15' 0' 30'
SCALE : 1" = 30'

DATE	TAX PID	
05/02/05	4624675150	
JOB NO.	SURVEYED	DRAWN
6554	RC	CJS

MITCHAM & ASSOCIATES, P.A.
SURVEYORS – PLANNERS
21343 CATAWBA AVENUE, CORNELIUS, NC 28031
(704) 987-3456 (704) 987-3457(FAX)

John Barwick John Paul Builders
704 488 0919