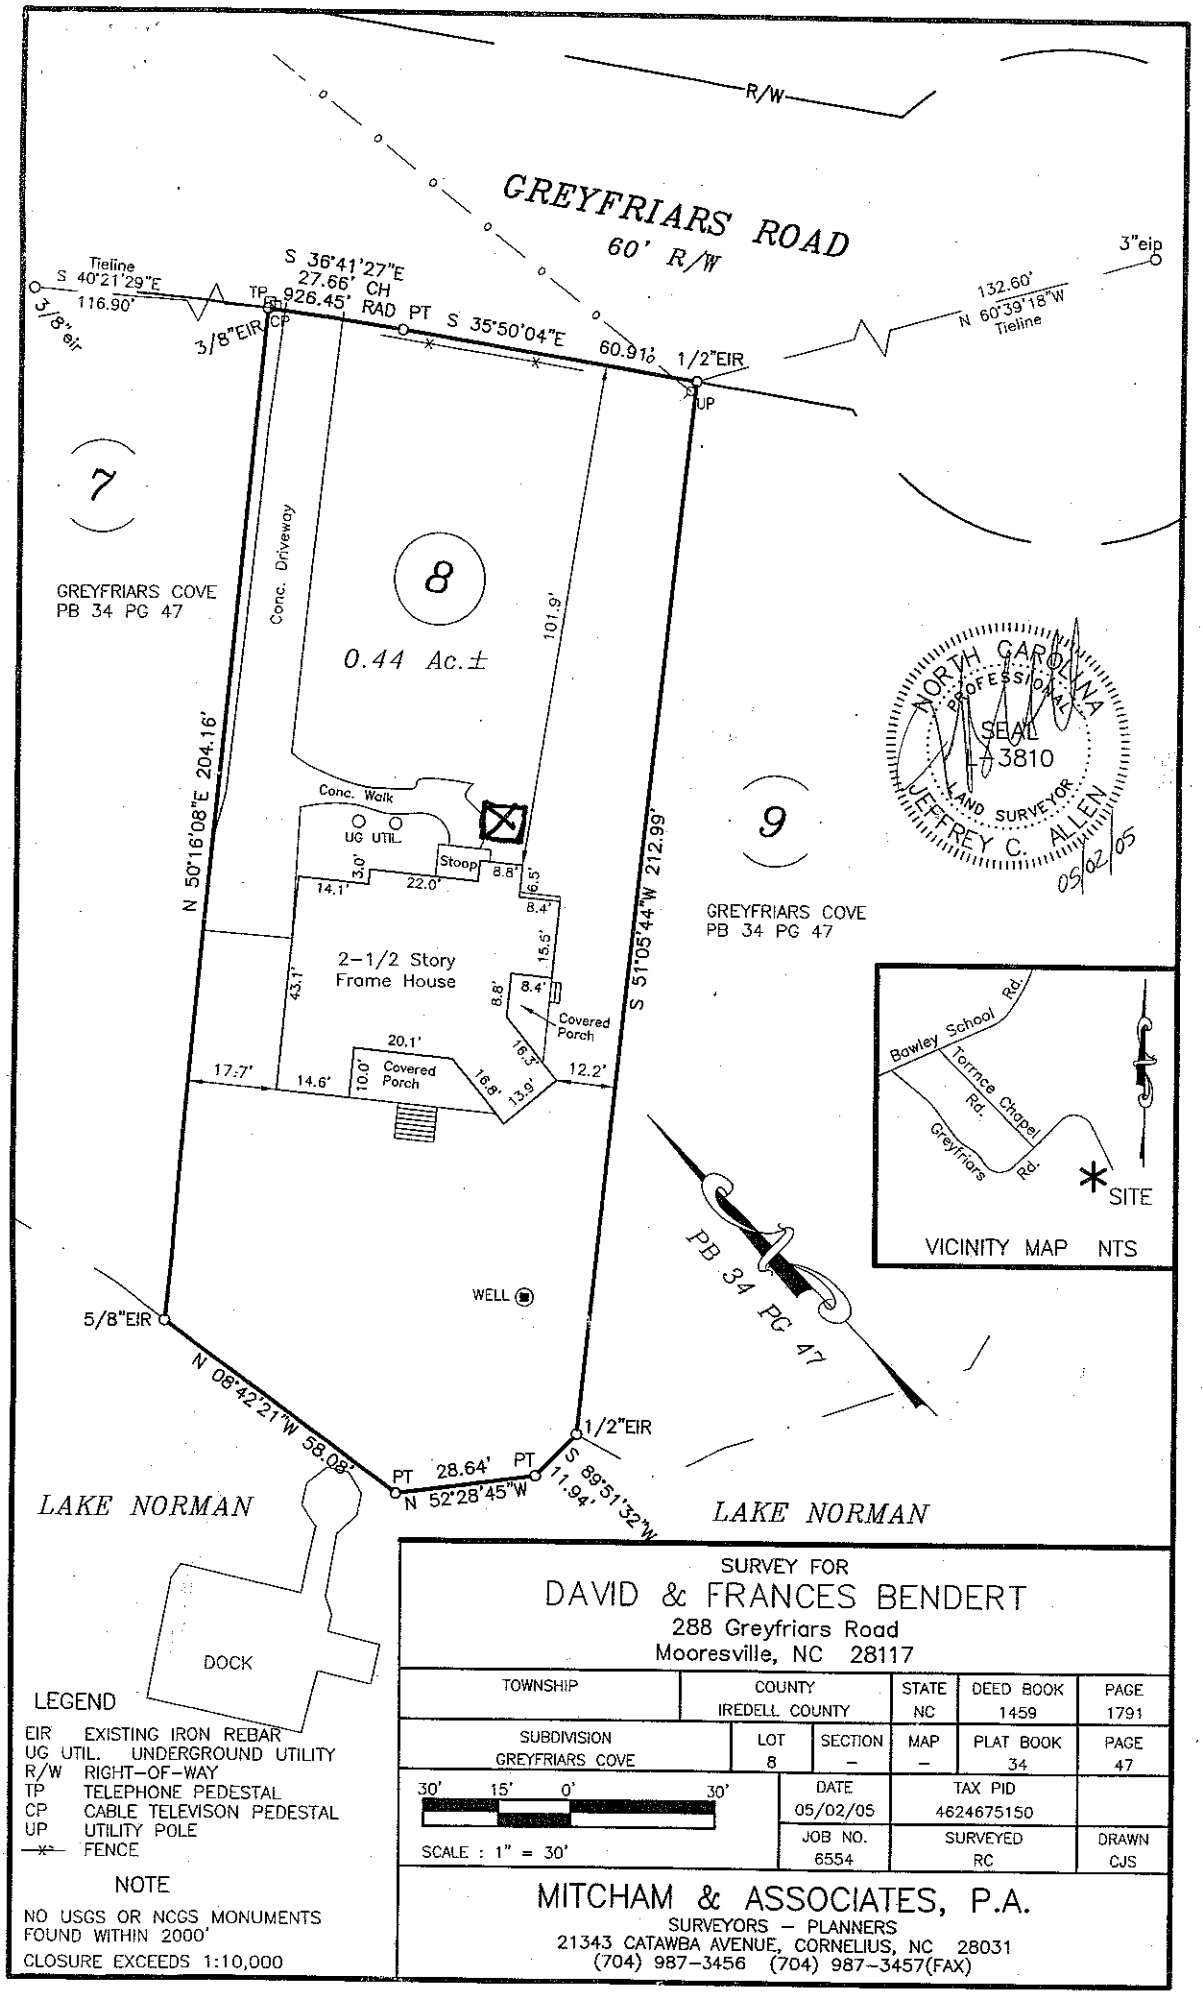


LEGEND

EIR EXISTING IRON REBAR
UG UTIL. UNDERGROUND UTILITY
R/W RIGHT-OF-WAY
TP TELEPHONE PEDESTAL
CP CABLE TELEVISON PEDESTAL
UP UTILITY POLE
—x— FENCE

NOTE

NO USGS OR NCGS MONUMENTS FOUND WITHIN 2000'
CLOSURE EXCEEDS 1:10,000

SURVEY FOR

DAVID & FRANCES BENDERT

288 Greyfriars Road
Mooresville, NC 28117

TOWNSHIP	COUNTY		STATE	DEED BOOK	PAGE
	IREDELL COUNTY		NC	1459	1791
SUBDIVISION	LOT	SECTION	MAP	PLAT BOOK	PAGE
GREYFRIARS COVE	8	–	–	34	47
30' 15' 0' 30'	DATE		TAX PID		
	05/02/05		4624675150		
SCALE : 1" = 30'	JOB NO.		SURVEYED		DRAWN
	6554		RC		CJS

MITCHAM & ASSOCIATES, P.A.
SURVEYORS – PLANNERS
21343 CATAWBA AVENUE, CORNELIUS, NC 28031
(704) 987-3456 (704) 987-3457(FAX)

3
14
16
96
96
1054
196
16