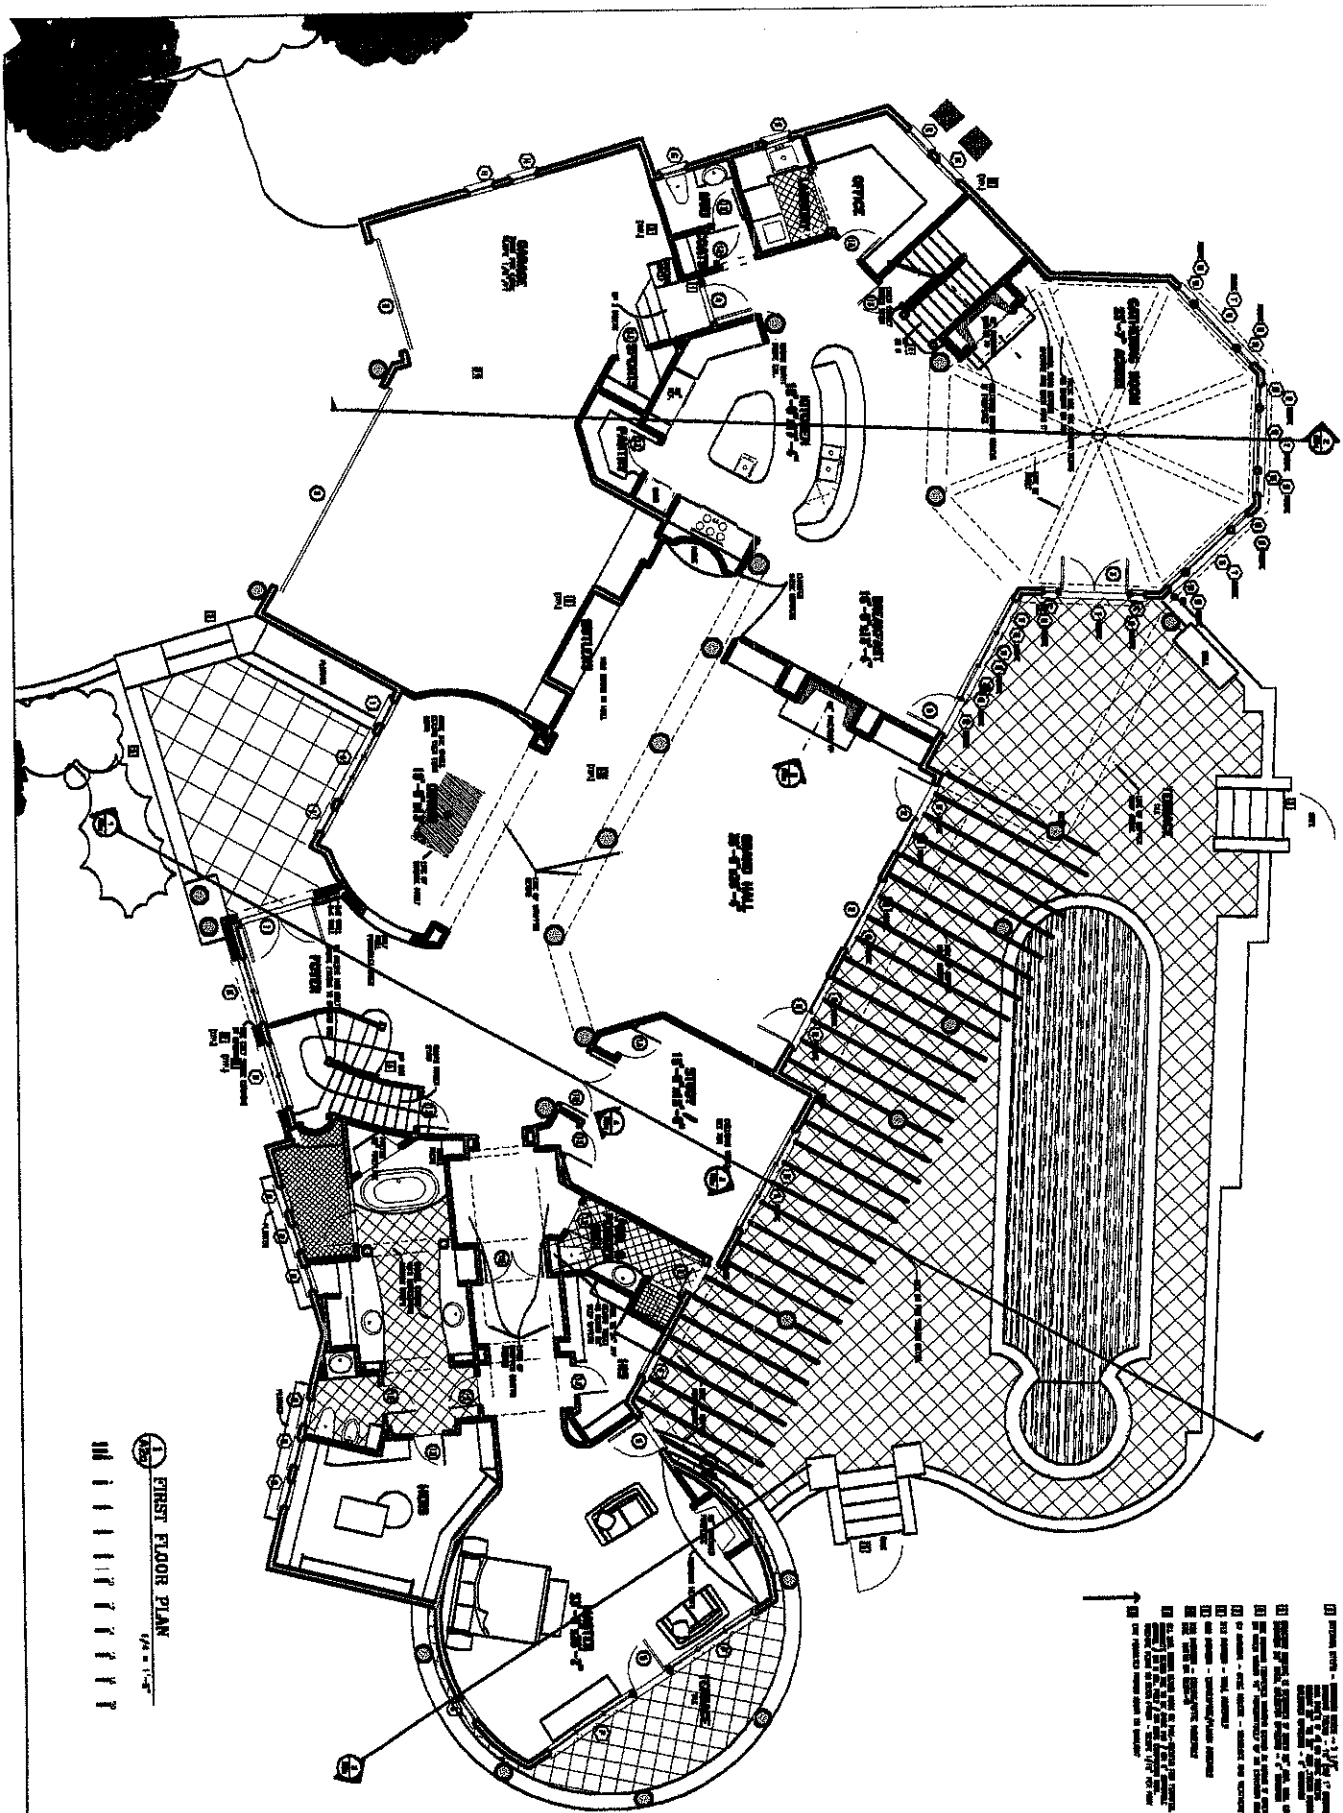


1 FIRST FLOOR PLAN

A2

FIRST FLOOR PLAN

a new residence for :
lakeland luxury lot 1125
shelbourne place - the point

GBLN ARCHITECTURE

a new residence for :
lakeland luxury lot 1125
shelbourne place - the point

DATE:

A2

SECOND FLOOR PLAN