
Acknowledgement Of
Plans Submittal ONLY!
Date 6/23/03
Date 6/23/03

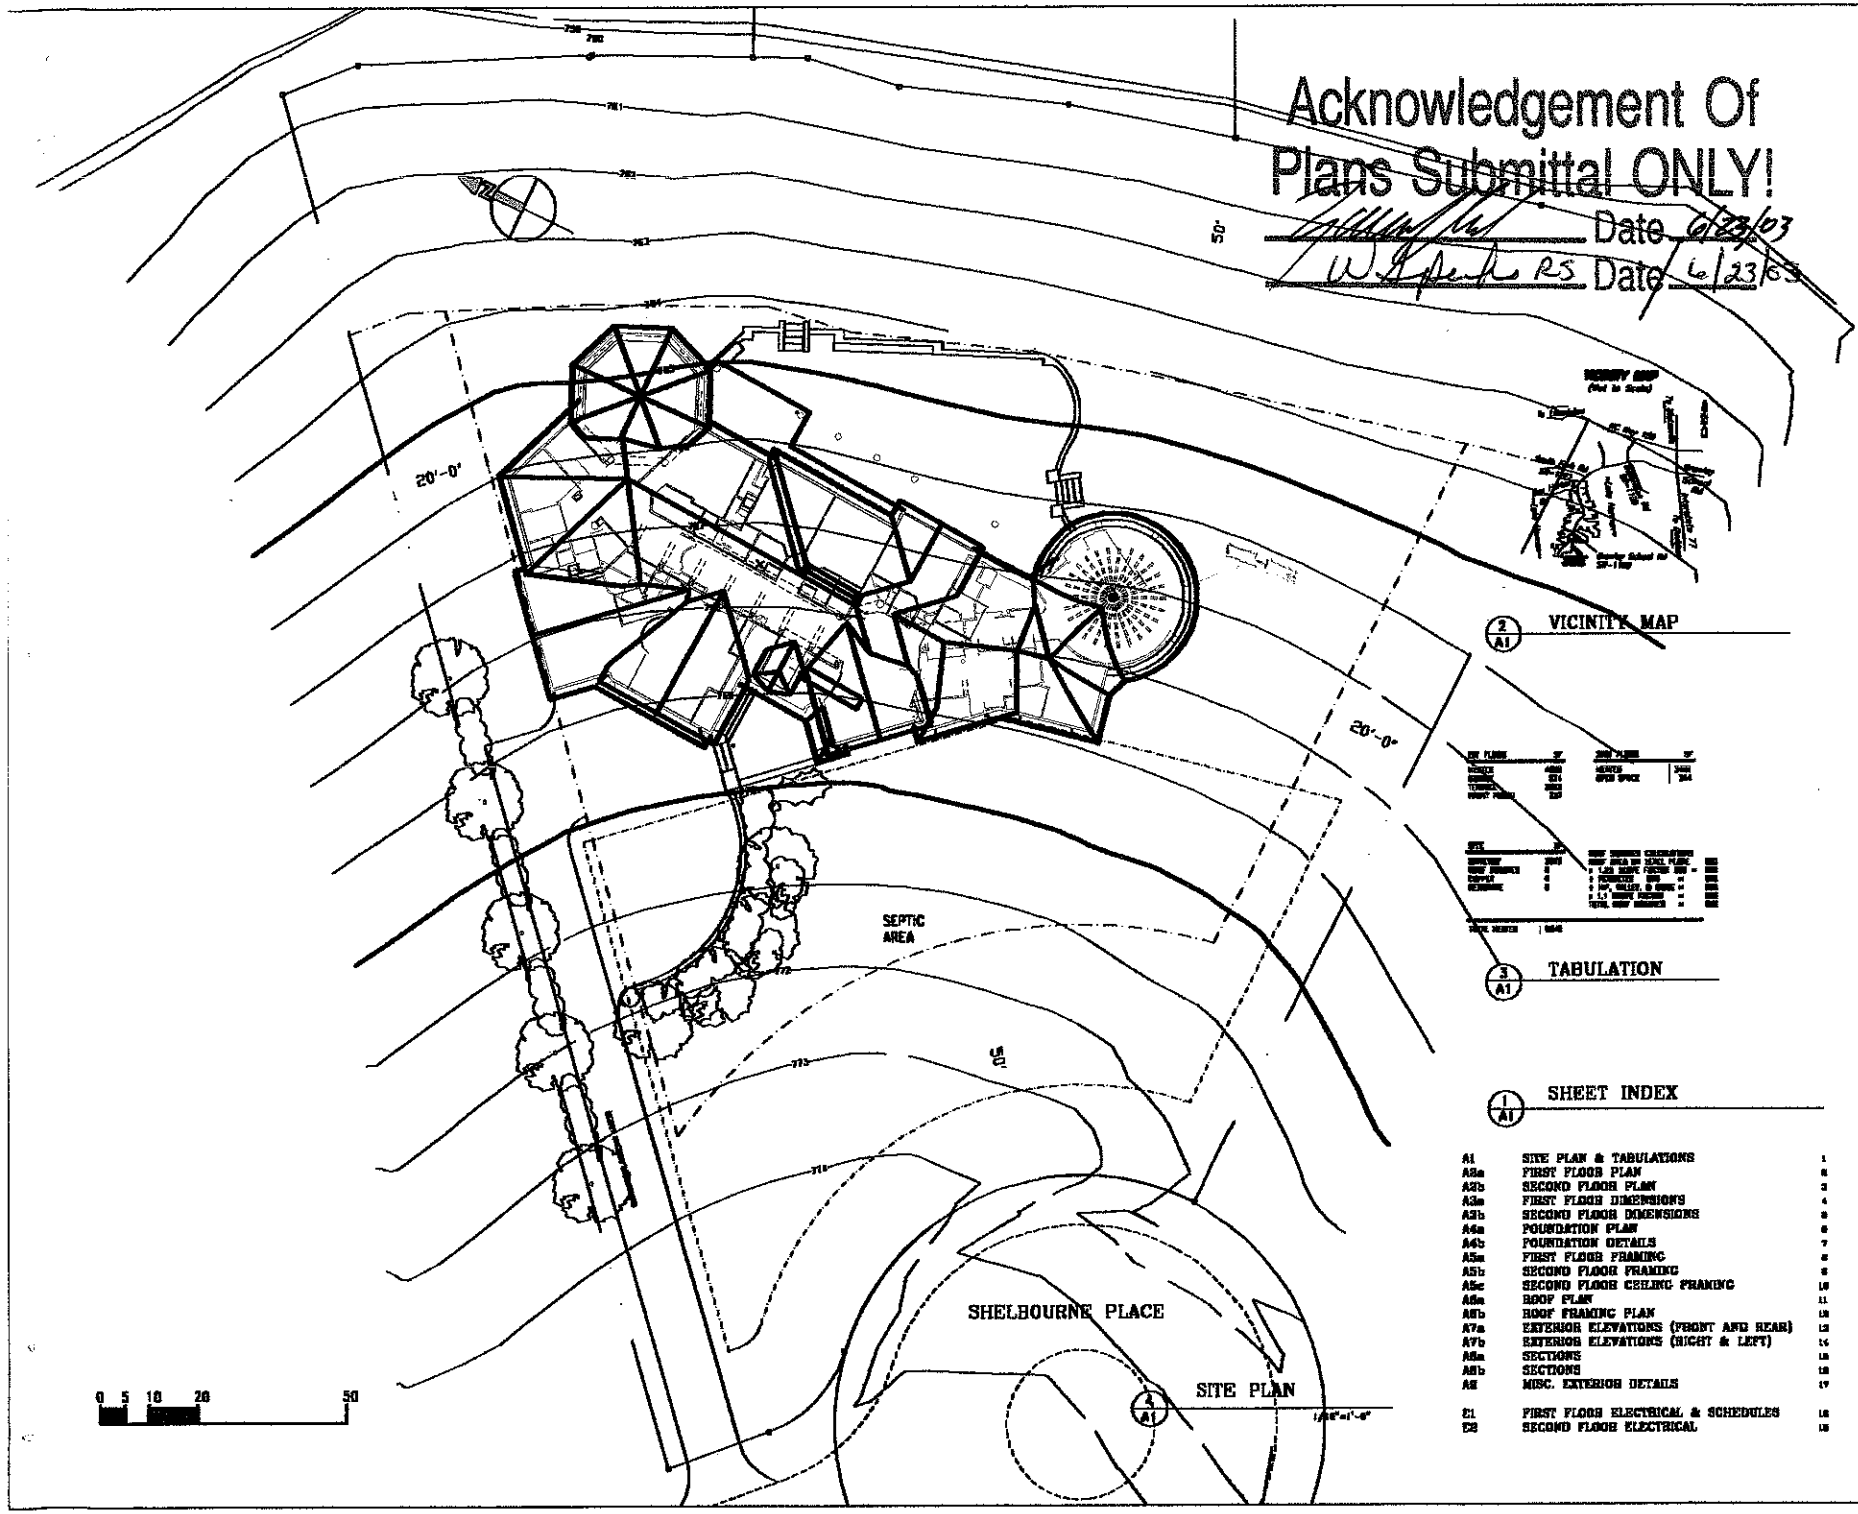

2 / A1 VICINITY MAP

3 / A1 TABULATION

1 / A1 SHEET INDEX

A1	SITE PLAN & TABULATIONS	1
A2a	FIRST FLOOR PLAN	2
A2b	SECOND FLOOR PLAN	3
A3a	FIRST FLOOR DIMENSION'S	4
A3b	SECOND FLOOR DIMENSIONS	5
A4a	FOUNDATION PLAN	6
A4b	FOUNDATION DETAILS	7
A5a	FIRST FLOOR FRAMING	8
A5b	SECOND FLOOR FRAMING	9
A5c	SECOND FLOOR CEILING FRAMING	10
A6a	ROOF PLAN	11
A6b	ROOF FRAMING PLAN	12
A7a	EXTERIOR ELEVATIONS (FRONT AND REAR)	13
A7b	EXTERIOR ELEVATIONS (RIGHT & LEFT)	14
A8a	SECTIONS	15
A8b	SECTIONS	16
A9	MISC. EXTERIOR DETAILS	17
E1	FIRST FLOOR ELECTRICAL & SCHEDULES	18
E2	SECOND FLOOR ELECTRICAL	19

4 / A1 SITE PLAN

GIBLIN

lakeland luxury lot 1125
a new residence for :
shelbourne place - the point

SITE PLAN

A1