
Acknowledgement Of Plans Submittal ONLY!


Date 7/11/06

Date 7/12/06

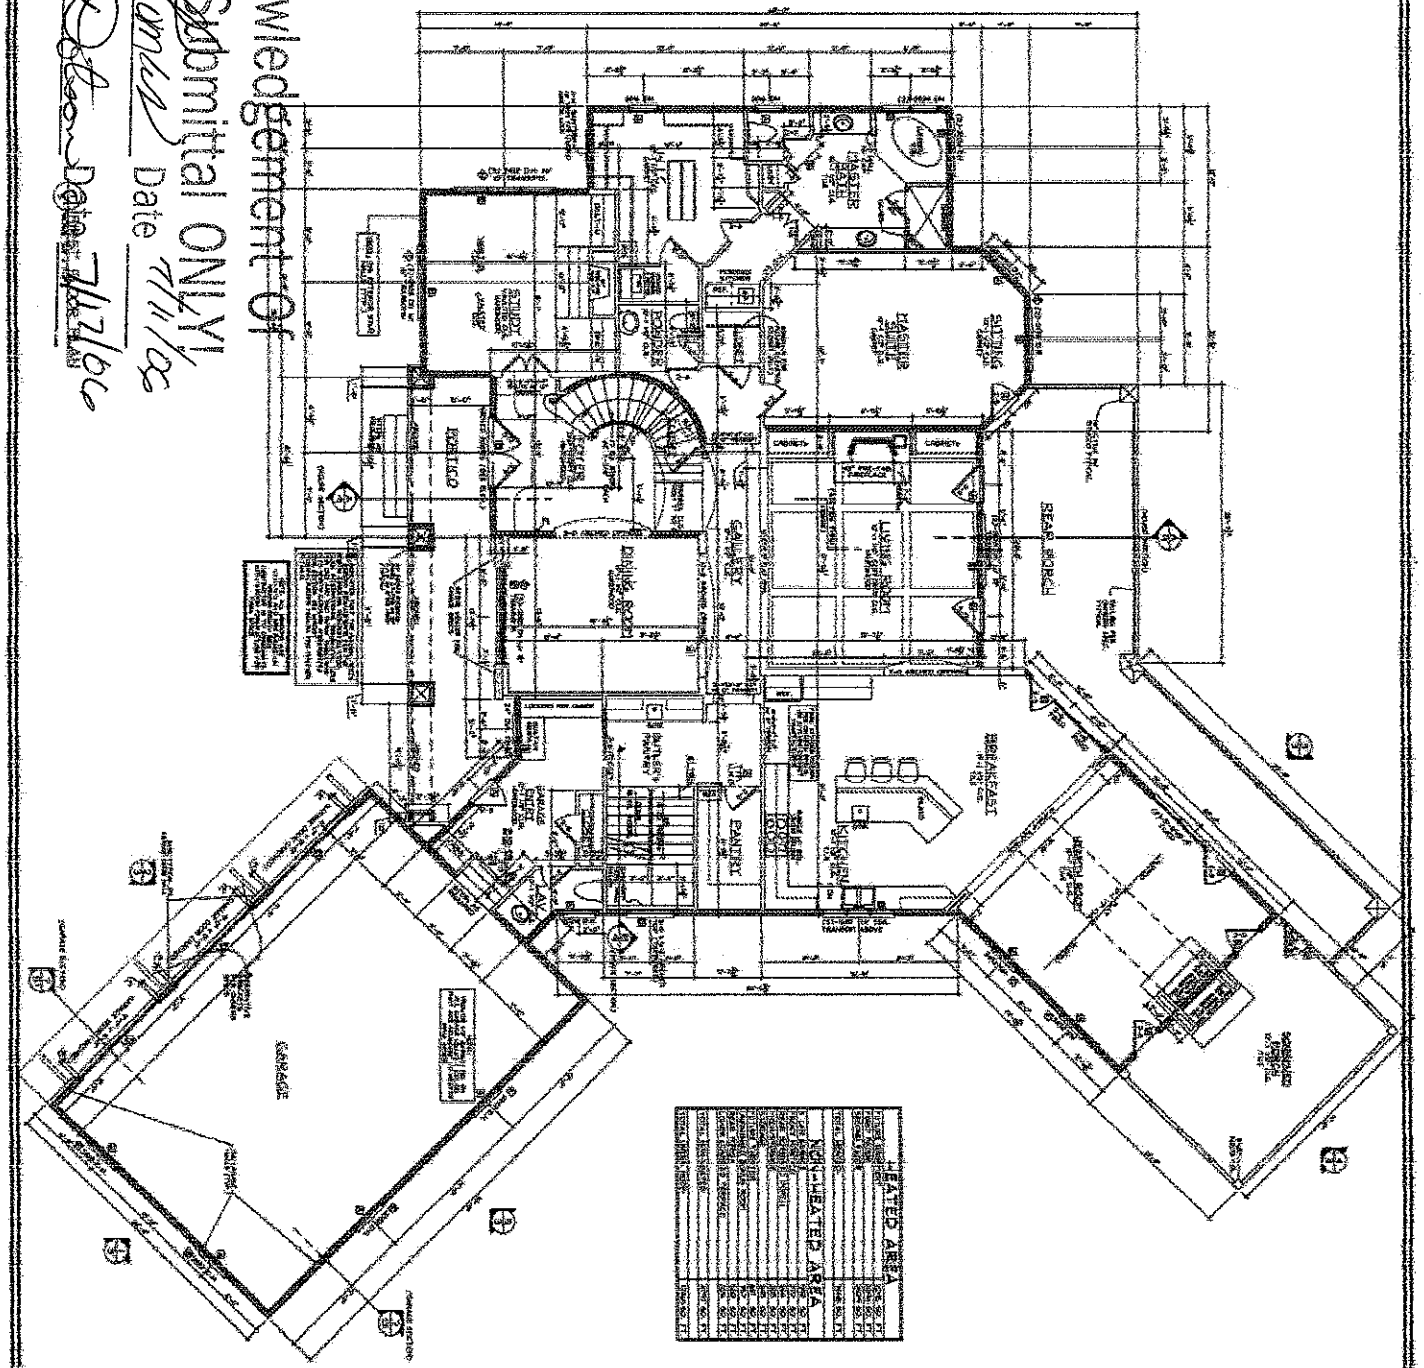

DO NOT MAKE ILLEGAL COPIES-PRELIMINARY DRAWINGS ONLY-NOT FOR CONSTRUCTION

5	Living Concepts HOME PLANNING	Mark & Erica Hines Residence Lot #1202 "The Point" Mooresville NC, 28117	Bentley F-4484	SwanDesign, Inc.

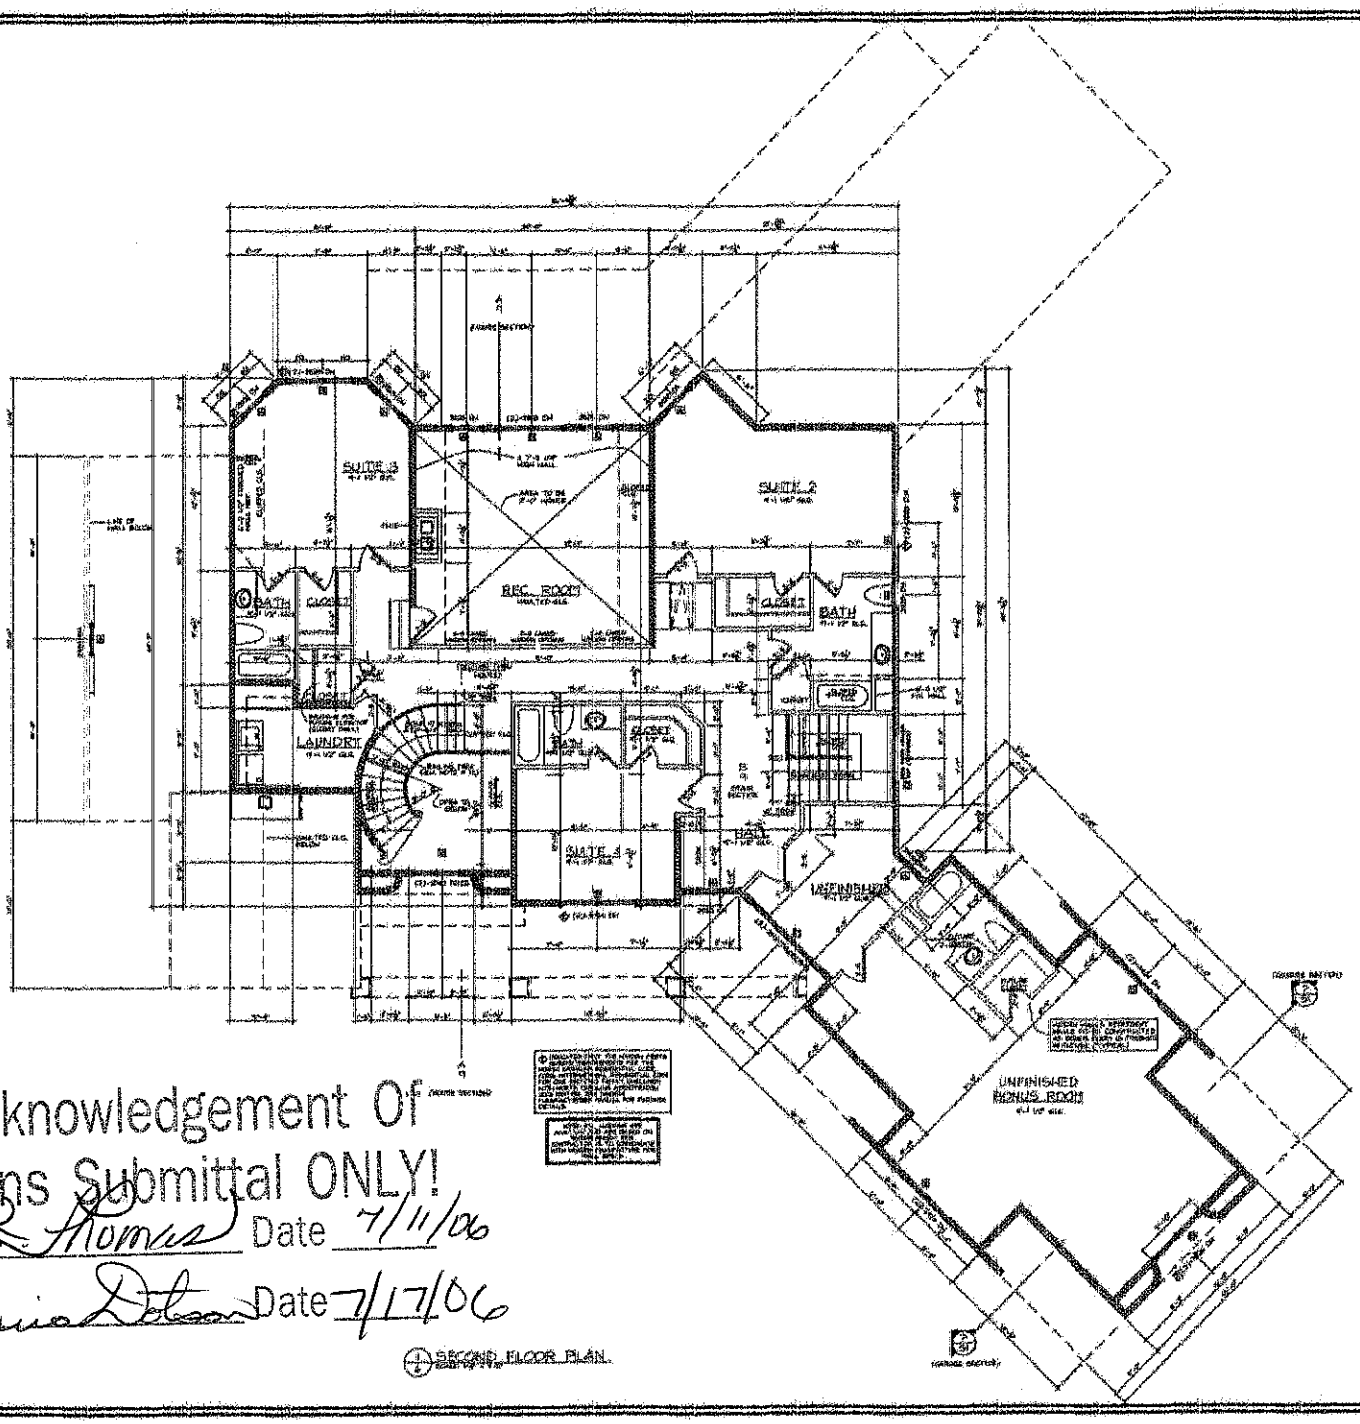

Acknowledgement Of
Plans Submittal ONLY!

_____ Date 7/11/06

_____ Date 7/17/06

SECOND FLOOR PLAIN

DO NOT MAKE ILLEGAL COPIES-PRELIMINARY DRAWINGS ONLY-NOT FOR CONSTRUCTION


Swan Design, Inc.

Bentley
F-4484

Mark & Erica Hines Residence
Lot #1202 "The Point"
Mooresville NC, 28117

Living Concepts

6

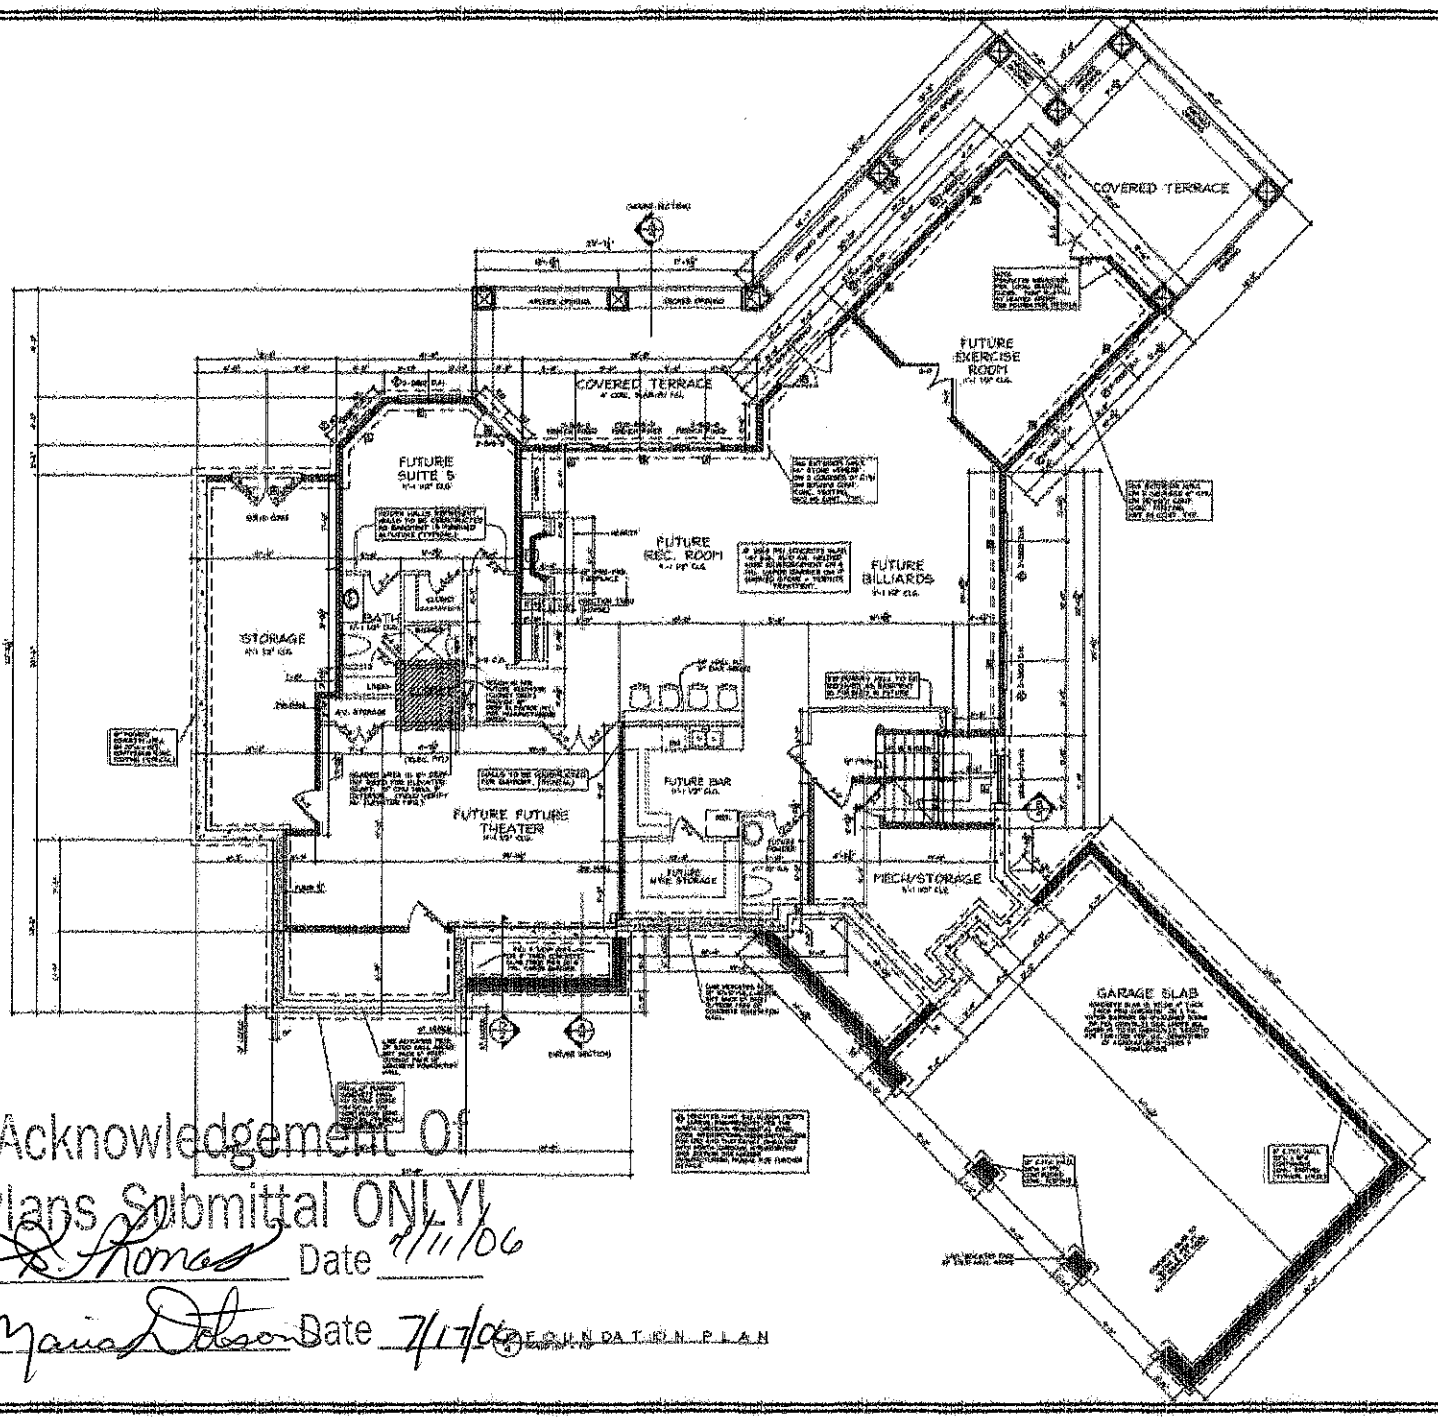

Acknowledgement Of
Plans Submittal ONLY!

S. Homes Date 7/11/06

Maria Dotson Date 7/17/06

FOUNDATION PLAN

DO NOT MAKE ILLEGAL COPIES-PRELIMINARY DRAWINGS ONLY-NOT FOR CONSTRUCTION

SwanDesign, Inc.

Bentley
F-4484

Mark & Erica Hines Residence
Lot #1702 "The Point"
Mooresville NC, 28117

Living Concepts

4