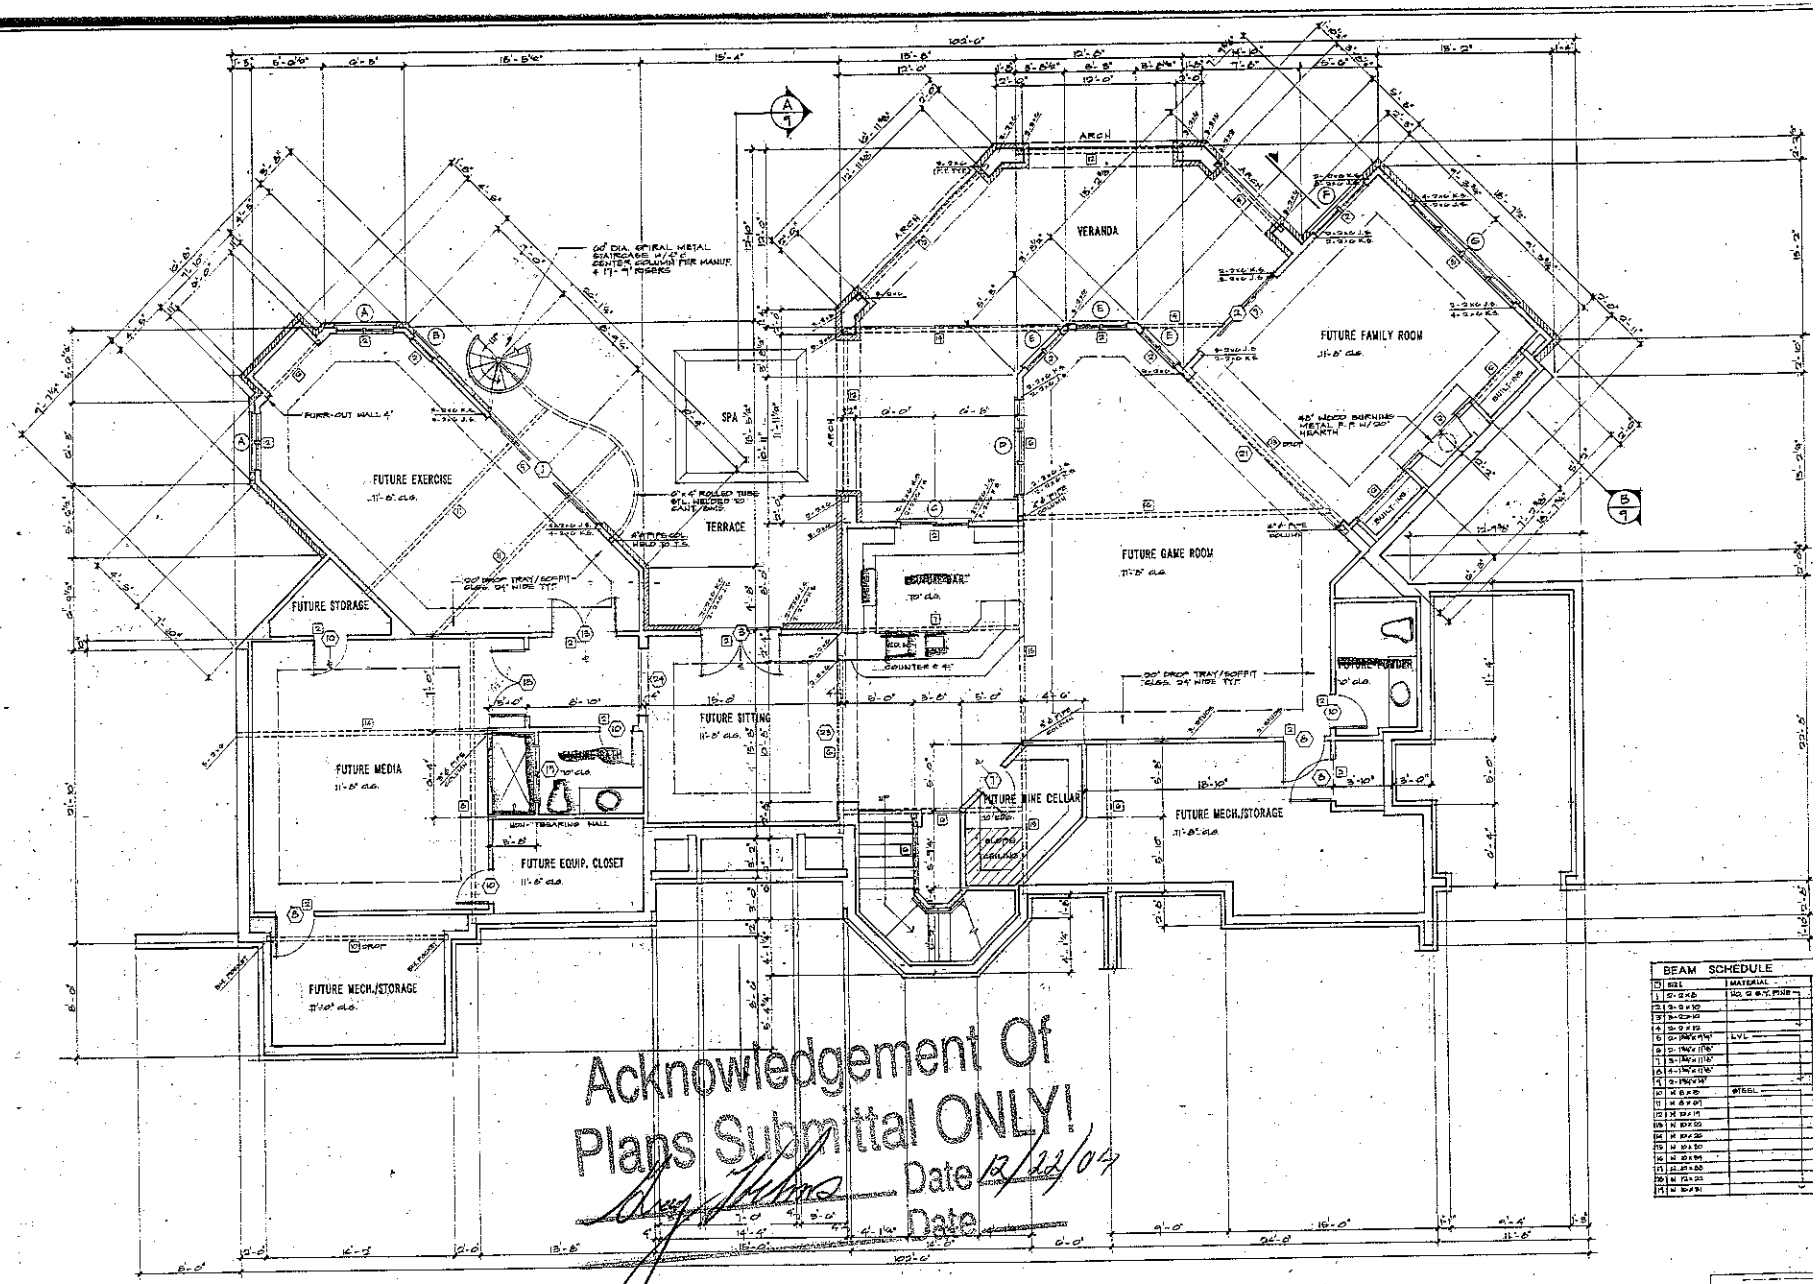


Acknowledgement Of
Plans Submittal ONLY!
Date 12/22/04
Date

LOWER LEVEL FLOOR PLAN 1/4"-1'-0"


NOTE!
SEE SHT. G-1 FOR FRMG. CONST. NOTES & CONDITIONS.

BEAM SCHEDULE

	SIZE	MATERIAL
1	2-2x6	
2	3-2x10	
3	3-2x12	
4	3-2x12	
5	2-1¾"x9¼"	LVL
6	2-1¾"x11⅞"	
7	3-1¾"x11⅞"	
8	4-1¾"x11⅞"	
9	2-1¾"x14"	
10	W 8x28	STEEL
11	W 8x31	
12	W 12x19	
13	W 10x22	
14	W 10x26	
15	W 10x30	
16	W 10x45	
17	W 12x50	
18	W 12x53	
19	W 12x58	

SQUARE F
First Floor Heated
Second Floor Heated
Total Heated Space
Covered Entry
Two Car Garage
One Car Garage
Rear Veranda
Lower Veranda
Future Lower Level He
Future Lower Level Sq
Total Under Roof

2403-

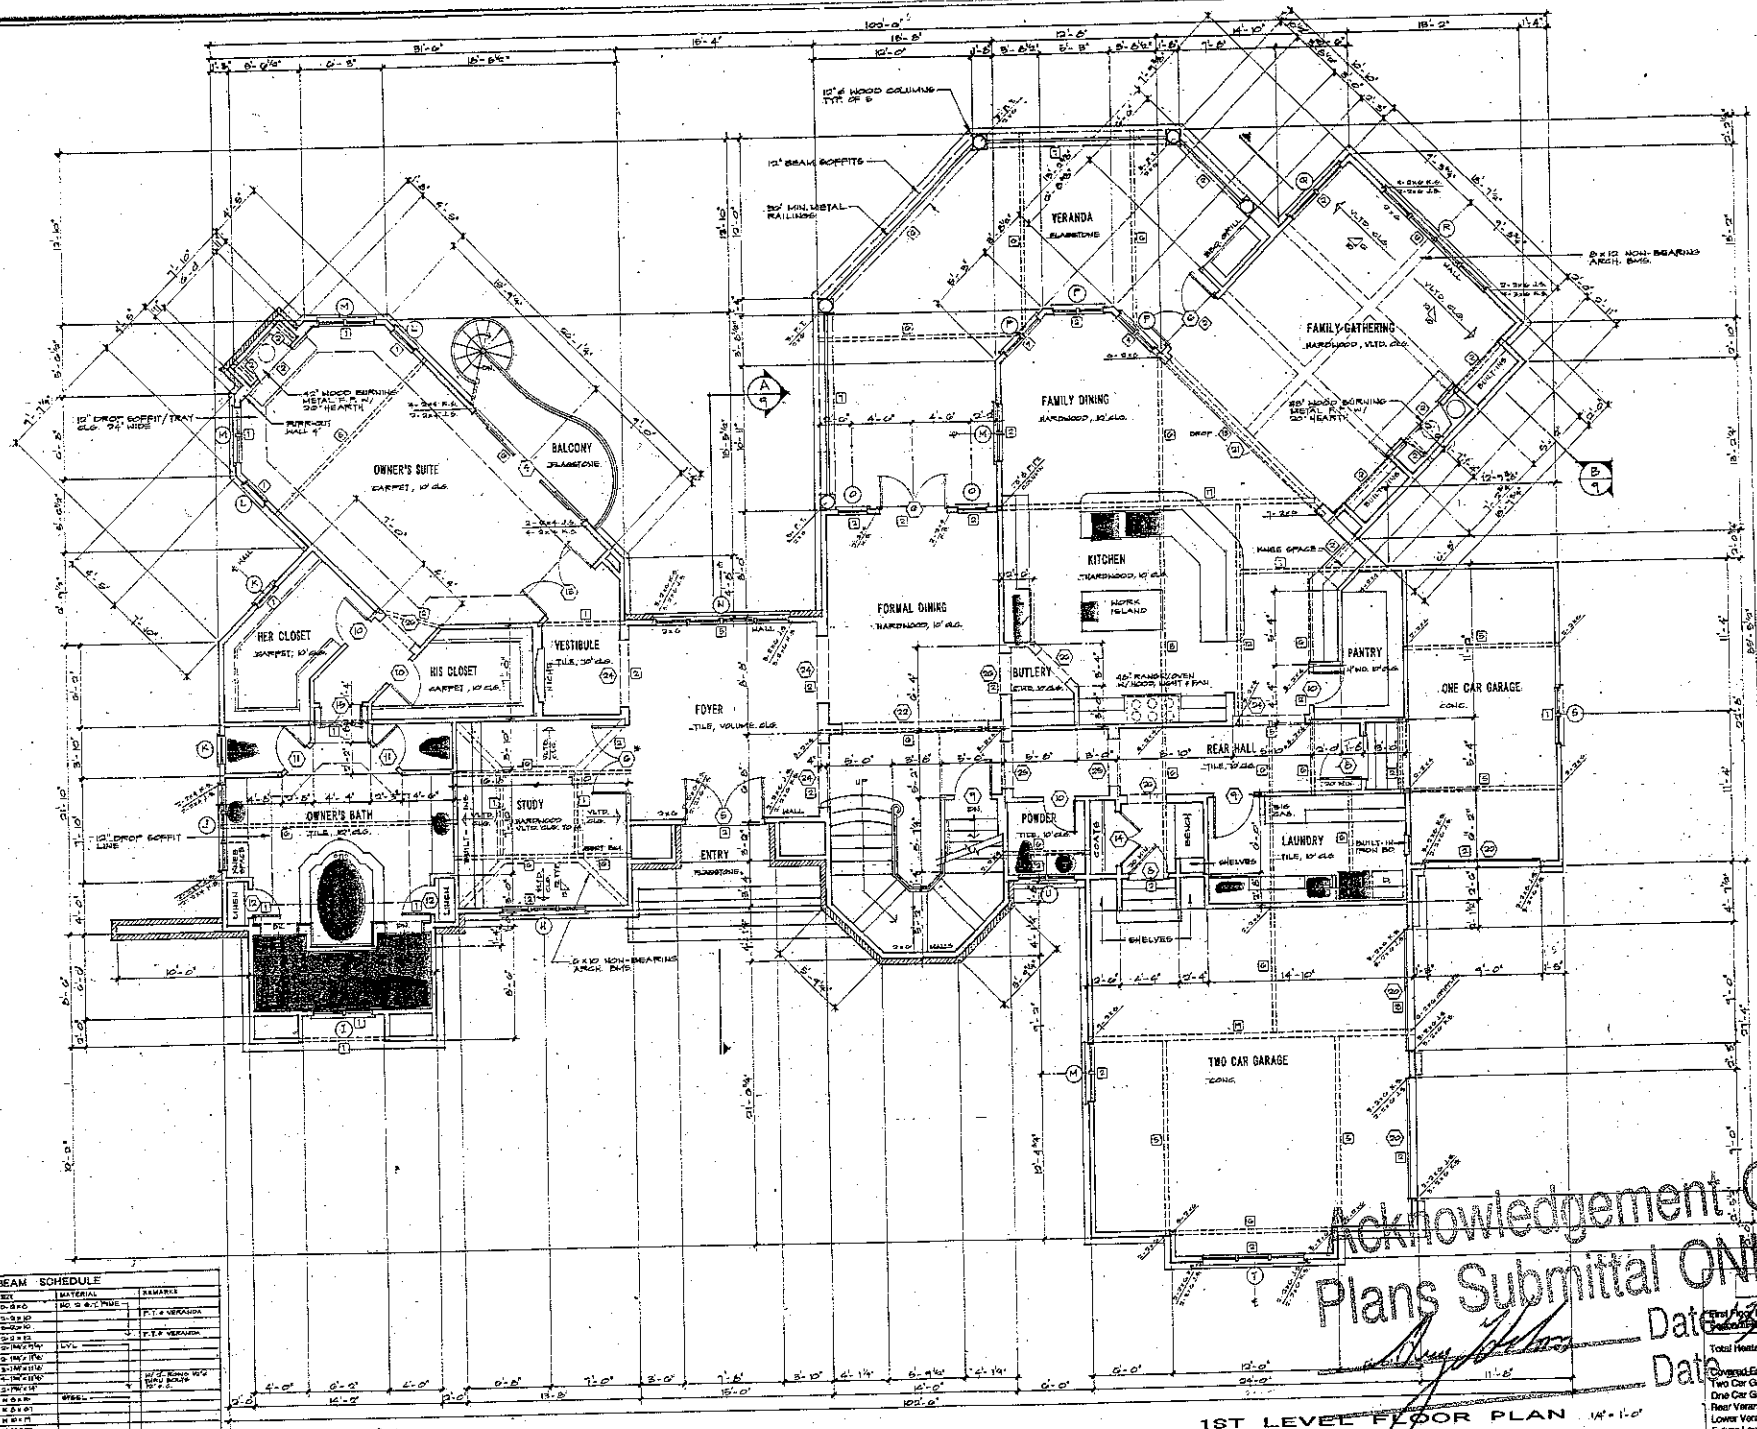

BEAM SCHEDULE


MK	SIZE	MATERIAL	REMARKS

1ST LEVEL FLOOR PLAN 1/4" = 1'-0"

NOTE!
SEE SHT. GN-1 FOR FRMG. COVER NOTES & CONDITIONS.

Acknowledgement Of
Plans Submittal ONLY
Date
Date

Total Heated Space
Covered Entry
Two Car Garage
One Car Garage
Rear Veranda
Lower Veranda
Future Lower Level He
Future Lower Level Sq
Total Under Roof

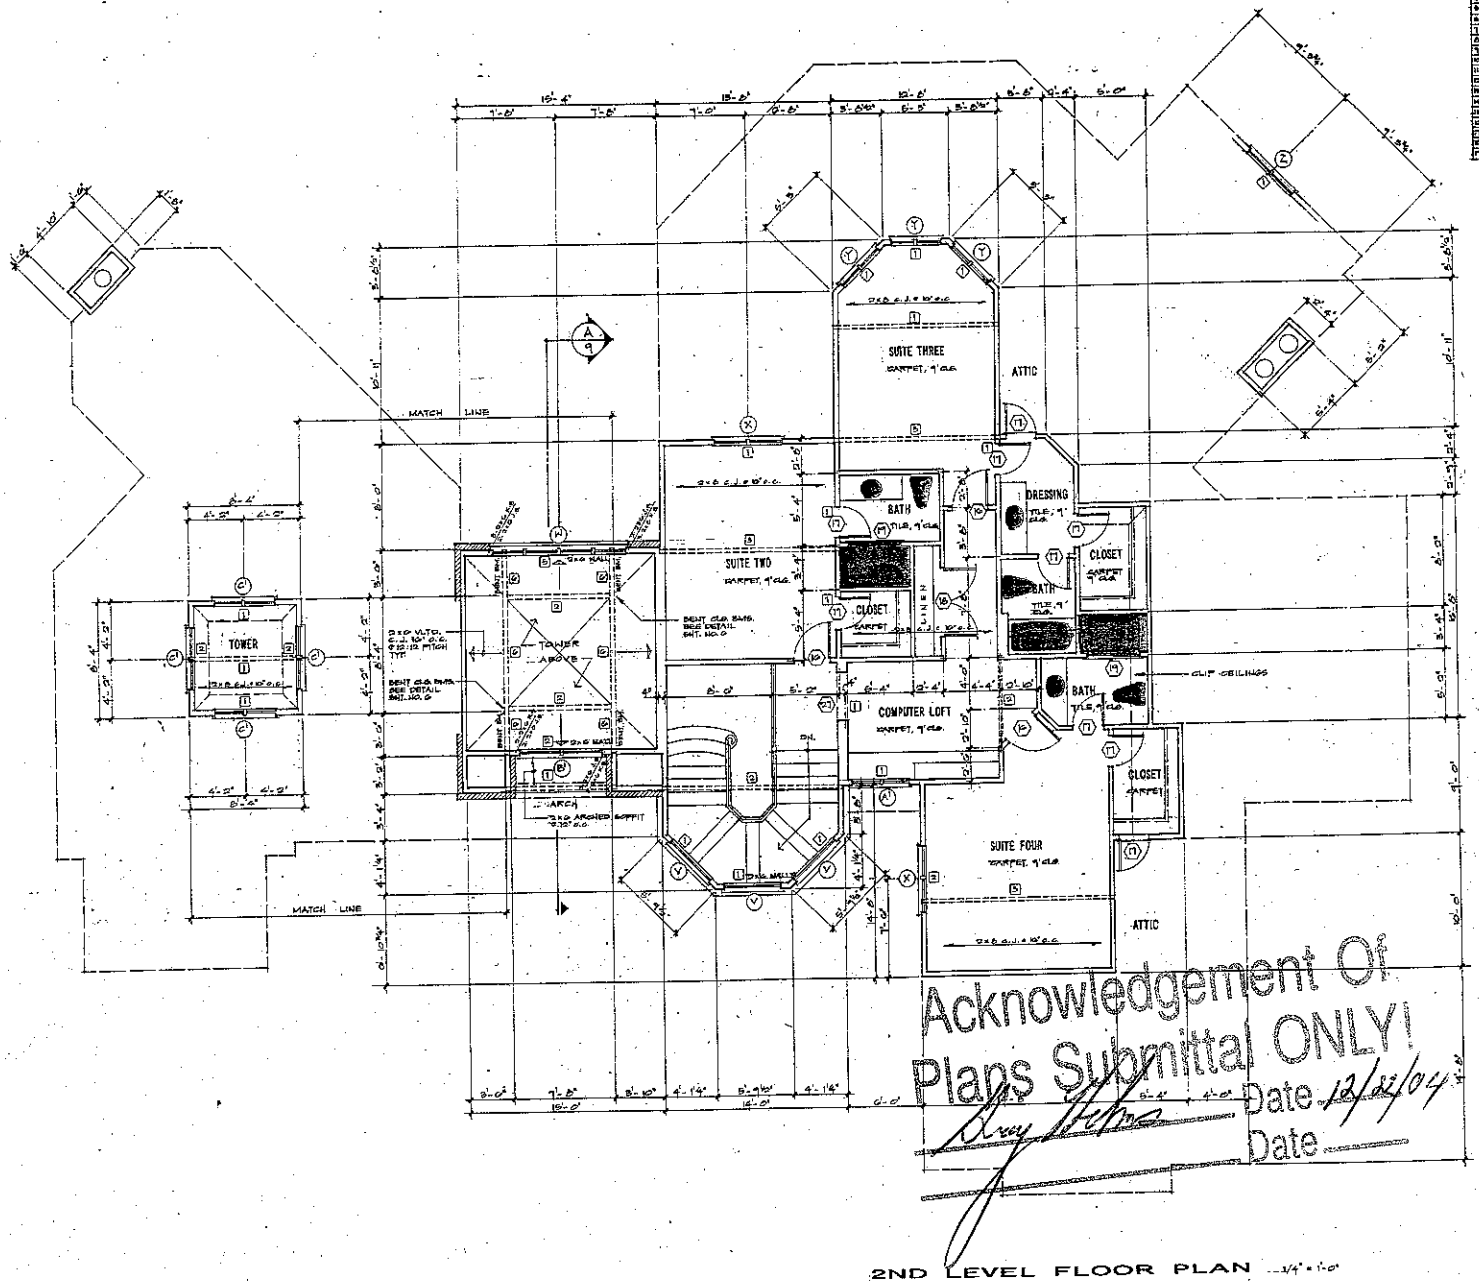

Acknowledgement Of
Plans Submittal ONLY!
Date 12/22/04
Date

2ND LEVEL FLOOR PLAN 1/4" = 1'-0"

NOTE!
SEE SHT. GN-1 FOR FRMG. CONST. NOTES & CONDITIONS.

SQUARE FOOT
First Floor Heated
Second Floor Heated
Total Heated Space
Covered Entry
Two Car Garage
One Car Garage
Rear Veranda
Lower Veranda
Future Lower Level Heated
Future Lower Level Storag
Total Under Roof