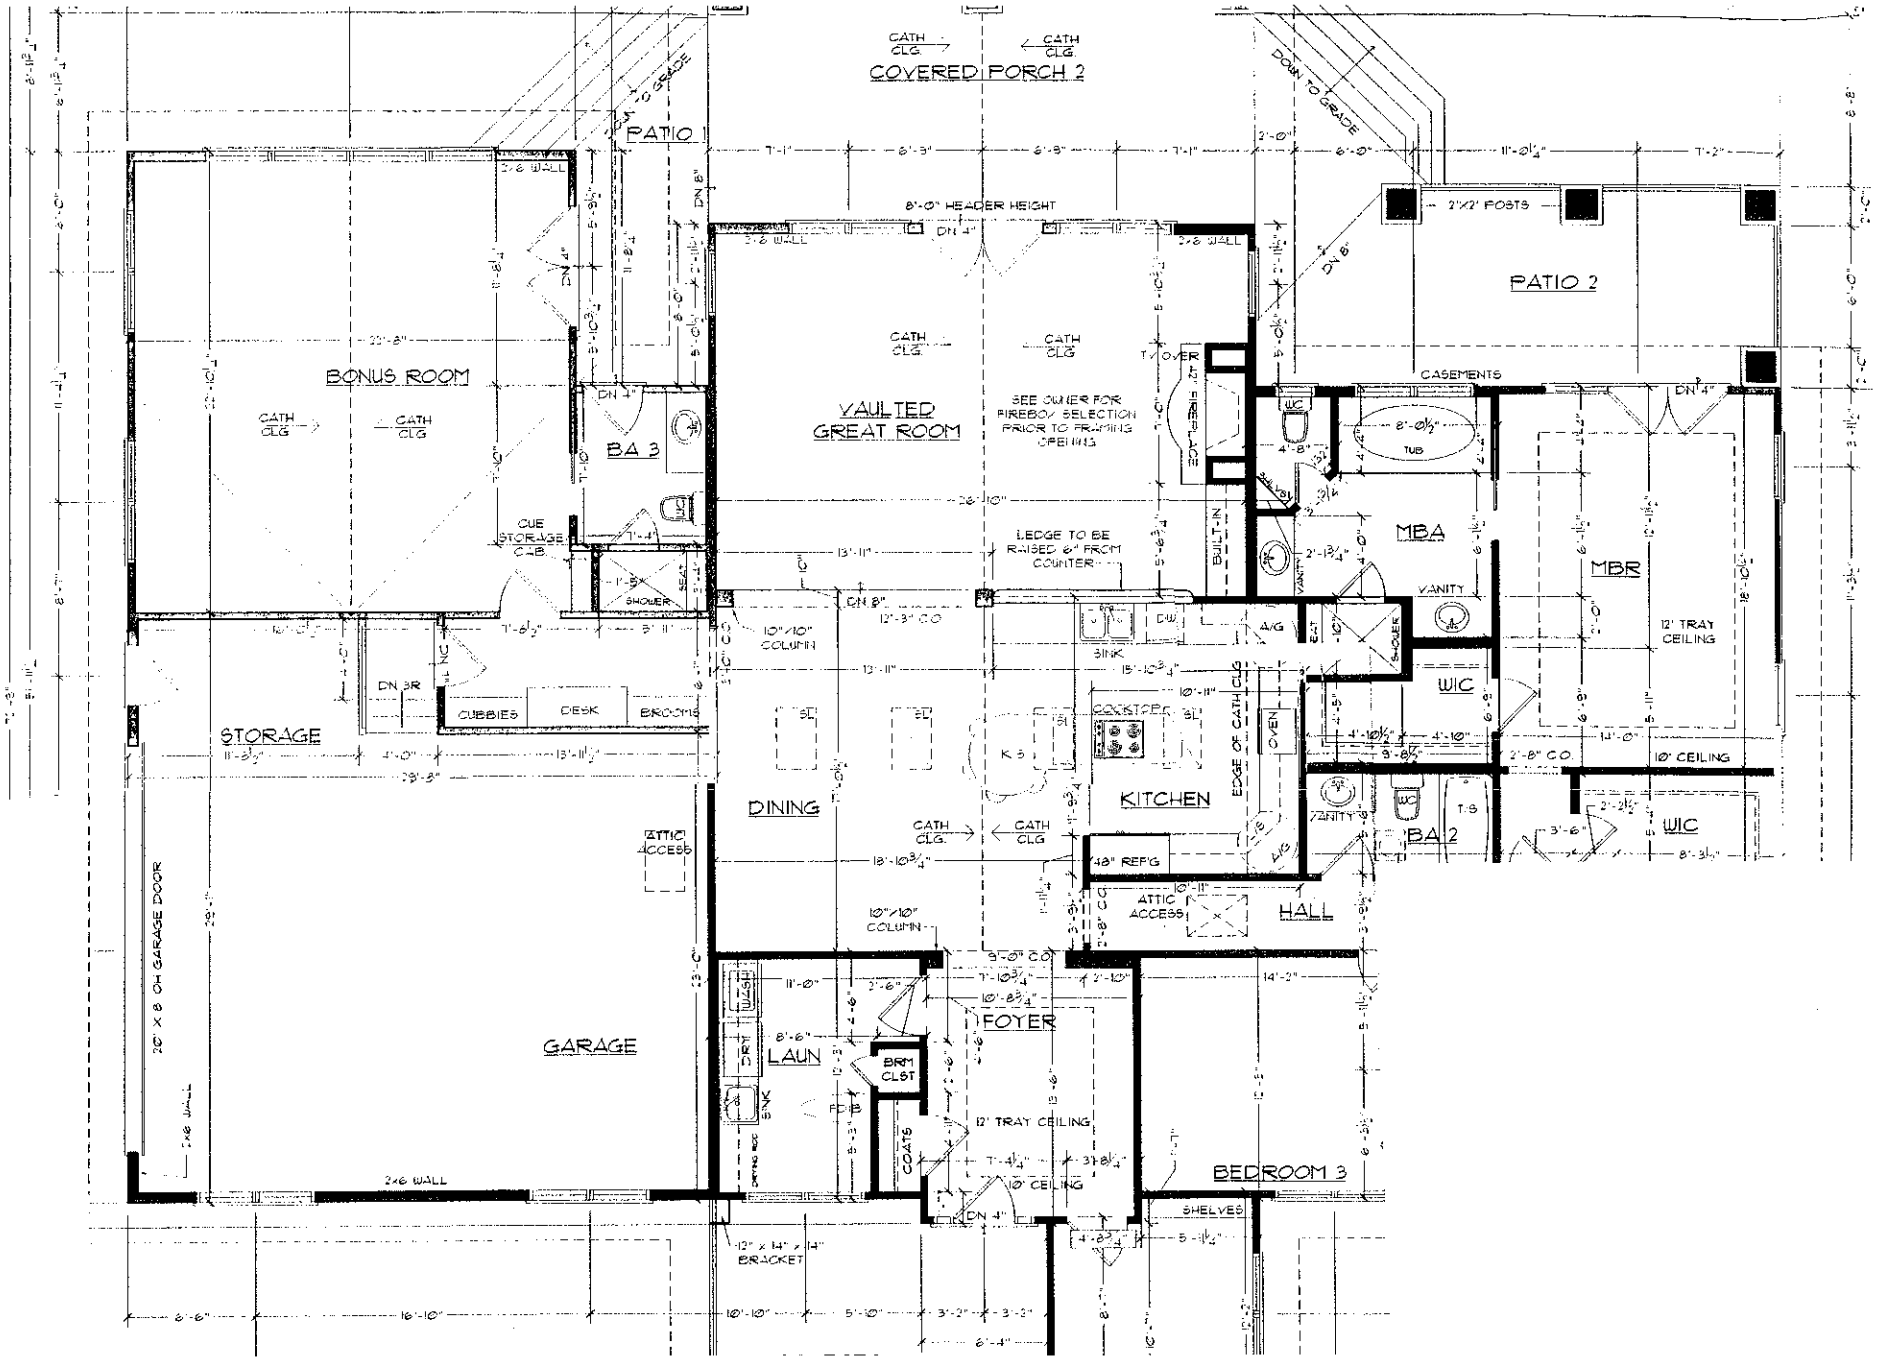

COVERED PORCH 2
PATIO 1
PATIO 2
BONUS ROOM
VAULTED GREAT ROOM
BA 3
STORAGE
DINING
KITCHEN
MBA
MBR
WIC
BA 2
HALL
FOYER
LAUN
GARAGE
BEDROOM 3
2'X2' POSTS
8'-0" HEADER HEIGHT
2x6 WALL
CASEMENTS
12' TRAY CEILING
10' CEILING
SHELVES
20' X 8' OH GARAGE DOOR
12" x 14" x 14" BRACKET