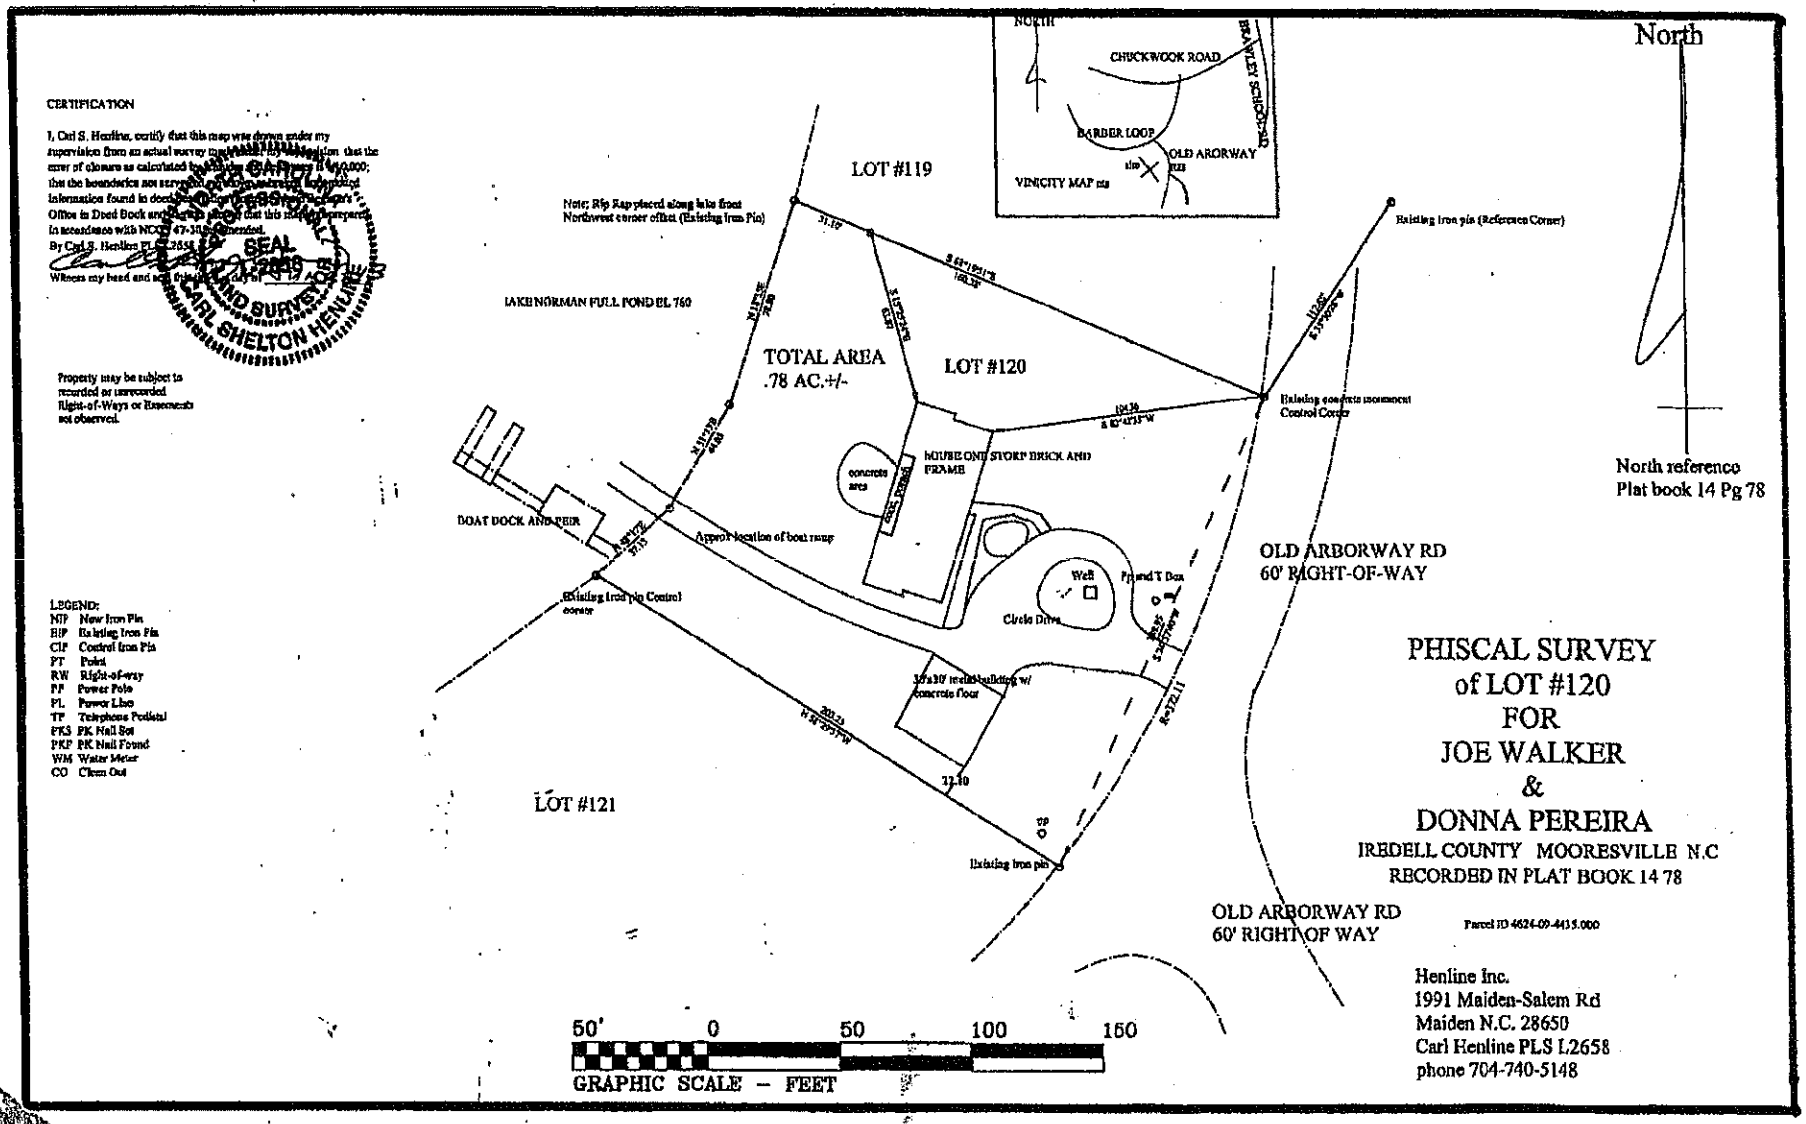

CERTIFICATION
I, Carl S. Henline, certify that this map was drawn under my supervision from an actual survey made under my supervision that the error of closure as calculated by latitudes and departures is 1:10,000; that the boundaries not surveyed are shown as broken lines plotted from information found in book as recorded in the Register of Deeds Office in Deed Book and Page; and that this map was prepared in accordance with NCGS 47-30 as amended.
By Carl S. Henline PLS L2658
Witness my hand and seal this 17 day of NOV A.D. 2009
SEAL L-2658 CARL SHELTON HENLINE
Property may be subject to recorded or unrecorded Right-of-Ways or Easements not observed.
LEGEND:
NIP New Iron Pin
EIP Existing Iron Pin
CIP Control Iron Pin
PT Point
RW Right-of-way
PP Power Pole
PL Power Line
TP Telephone Pedistal
PKS PK Nail Set
PKF PK Nail Found
WM Water Meter
CO Clean Out
NORTH
CHUCKWOOK ROAD
BARBER LOOP
OLD ARORWAY RD
VINICITY MAP n/s
LOT #119
Note; Rip Rap placed along lake front Northwest corner offset (Existing Iron Pin)
LAKE NORMAN FULL POND EL 760
TOTAL AREA .78 AC.+/-
LOT #120
Existing iron pin (Reference Corner)
Existing concrete monument Control Corner
HOUSE ONE STORY BRICK AND FRAME
concrete area
BOAT DOCK AND PIER
Appox location of boat ramp
Existing iron pin Control corner
Well
Fp and T Box
Circle Drive
30'x30' metal building w/ concrete floor
LOT #121
Existing iron pin
OLD ARBORWAY RD 60' RIGHT-OF-WAY
OLD ARBORWAY RD 60' RIGHT OF WAY
50' 0 50 100 150
GRAPHIC SCALE – FEET
North
North reference Plat book 14 Pg 78
PHISCAL SURVEY of LOT #120 FOR JOE WALKER & DONNA PEREIRA
IREDELL COUNTY MOORESVILLE N.C
RECORDED IN PLAT BOOK 14 78
Parcel ID 4624-09-4435.000
Henline Inc.
1991 Maiden-Salem Rd
Maiden N.C. 28650
Carl Henline PLS L2658
phone 704-740-5148