
Acknowledgement Of Plans Submittal ONLY!

Date 4-26-07

Date 4/28/07

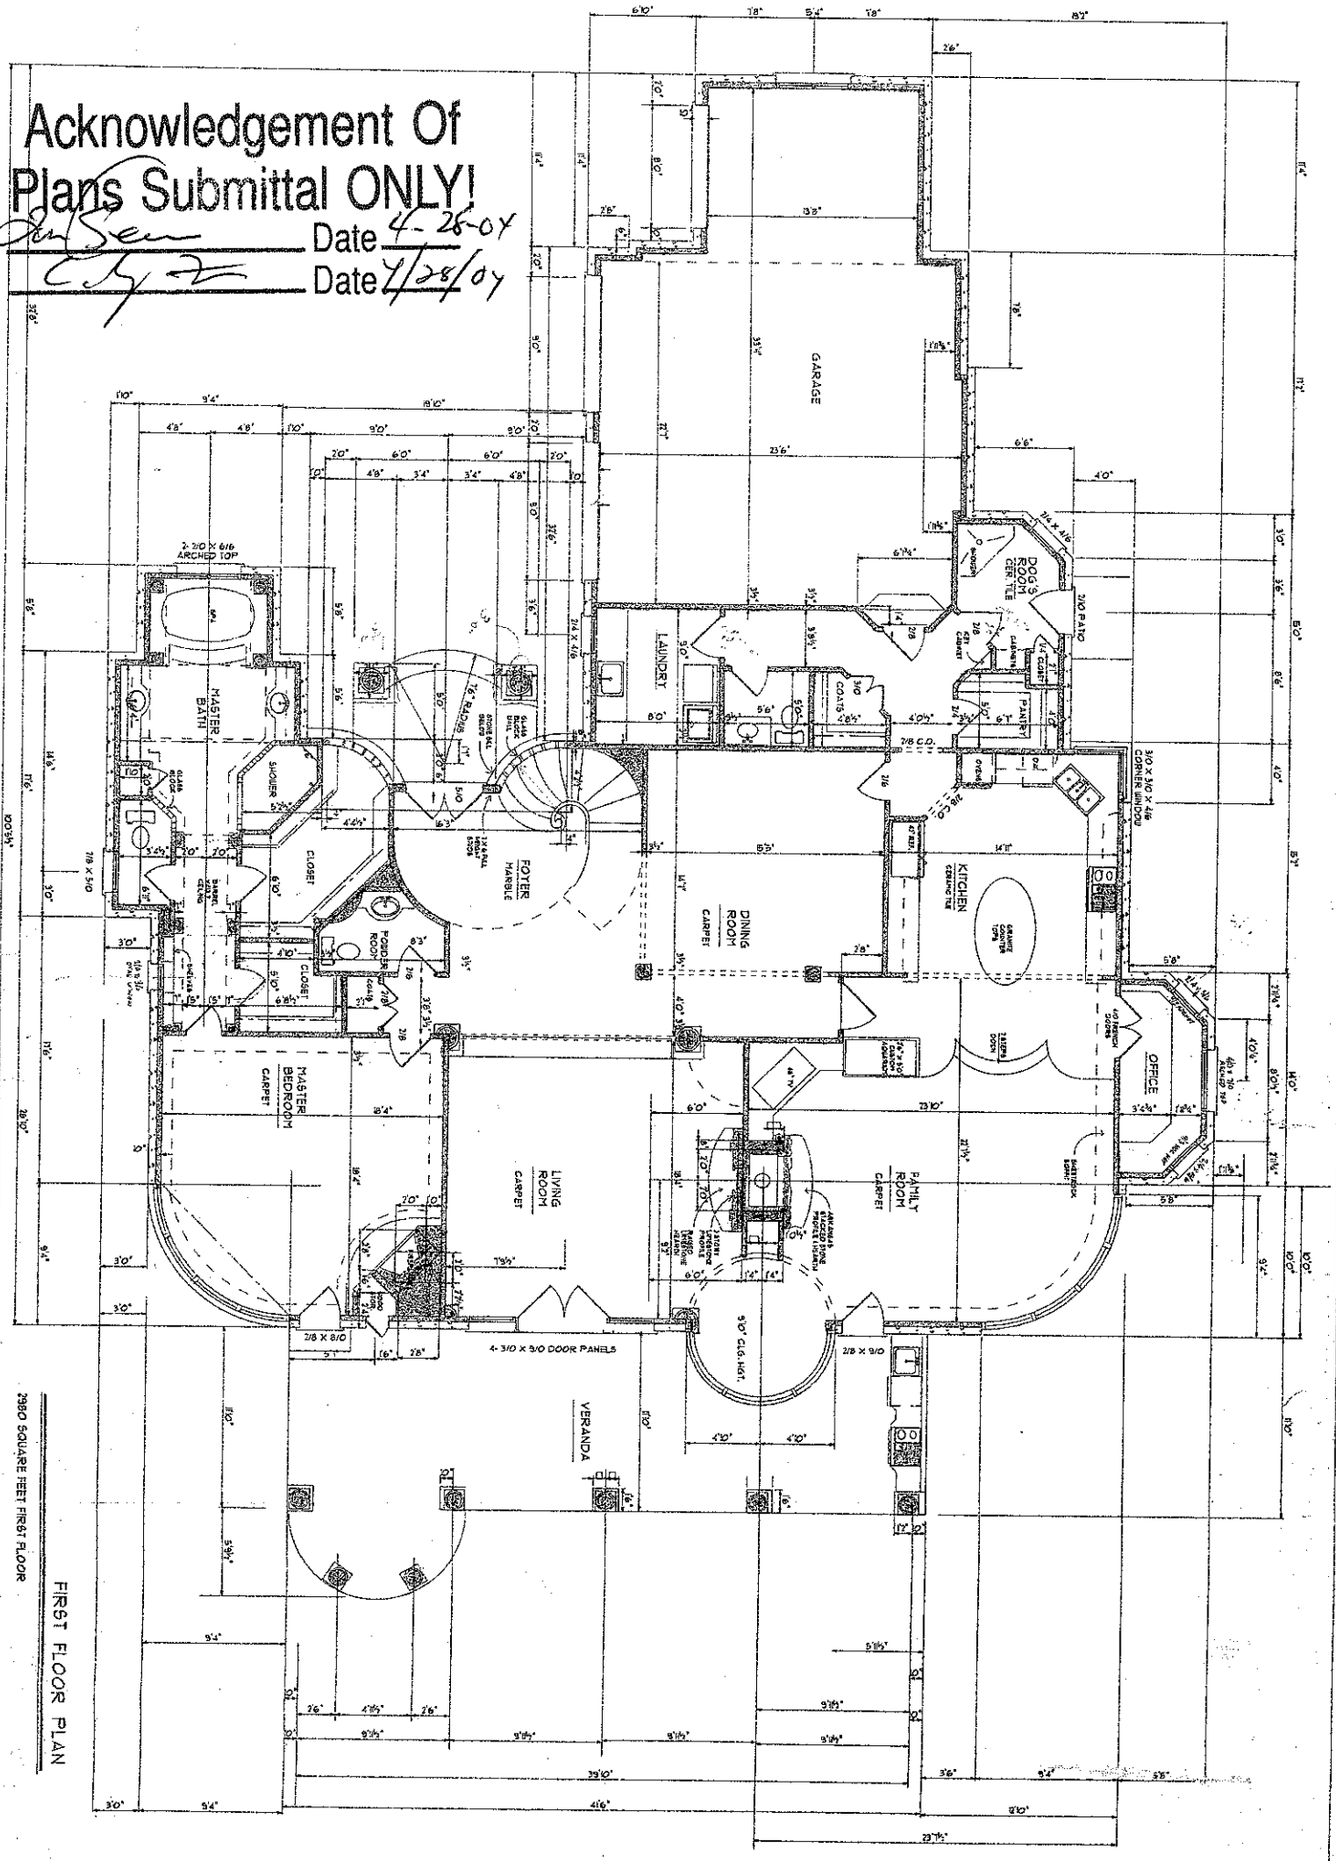

FIRST FLOOR PLAN

2980 SQUARE FEET FIRST FLOOR

Residence for
CECILE EBERT
LOT No. 38 Point Harbor Lane

TOM STEVENSON BUILDING COMPANY INC.
BRADLEY COMMONS, SUITE 503 - 631 BRADLEY SCHOOL ROAD
MOORESVILLE, N.C. 28115 (O) (704) 660-6638 (F) (704) 660-6640


Barfield Design Inc. 910 - 766 - 5459

Barfield Design Inc. does not assume liability for any errors or omissions on these plans. All items shall be contracted and adjusted as required to comply with local codes by the contractor prior to the commencement of construction.

All instruments of service thereon displays and the design represented are the property of Barfield Design Inc. Reproduction, copying or use of these drawings without written consent, other than for the

DATE Nov. 22, 06

SHEET 2 OF

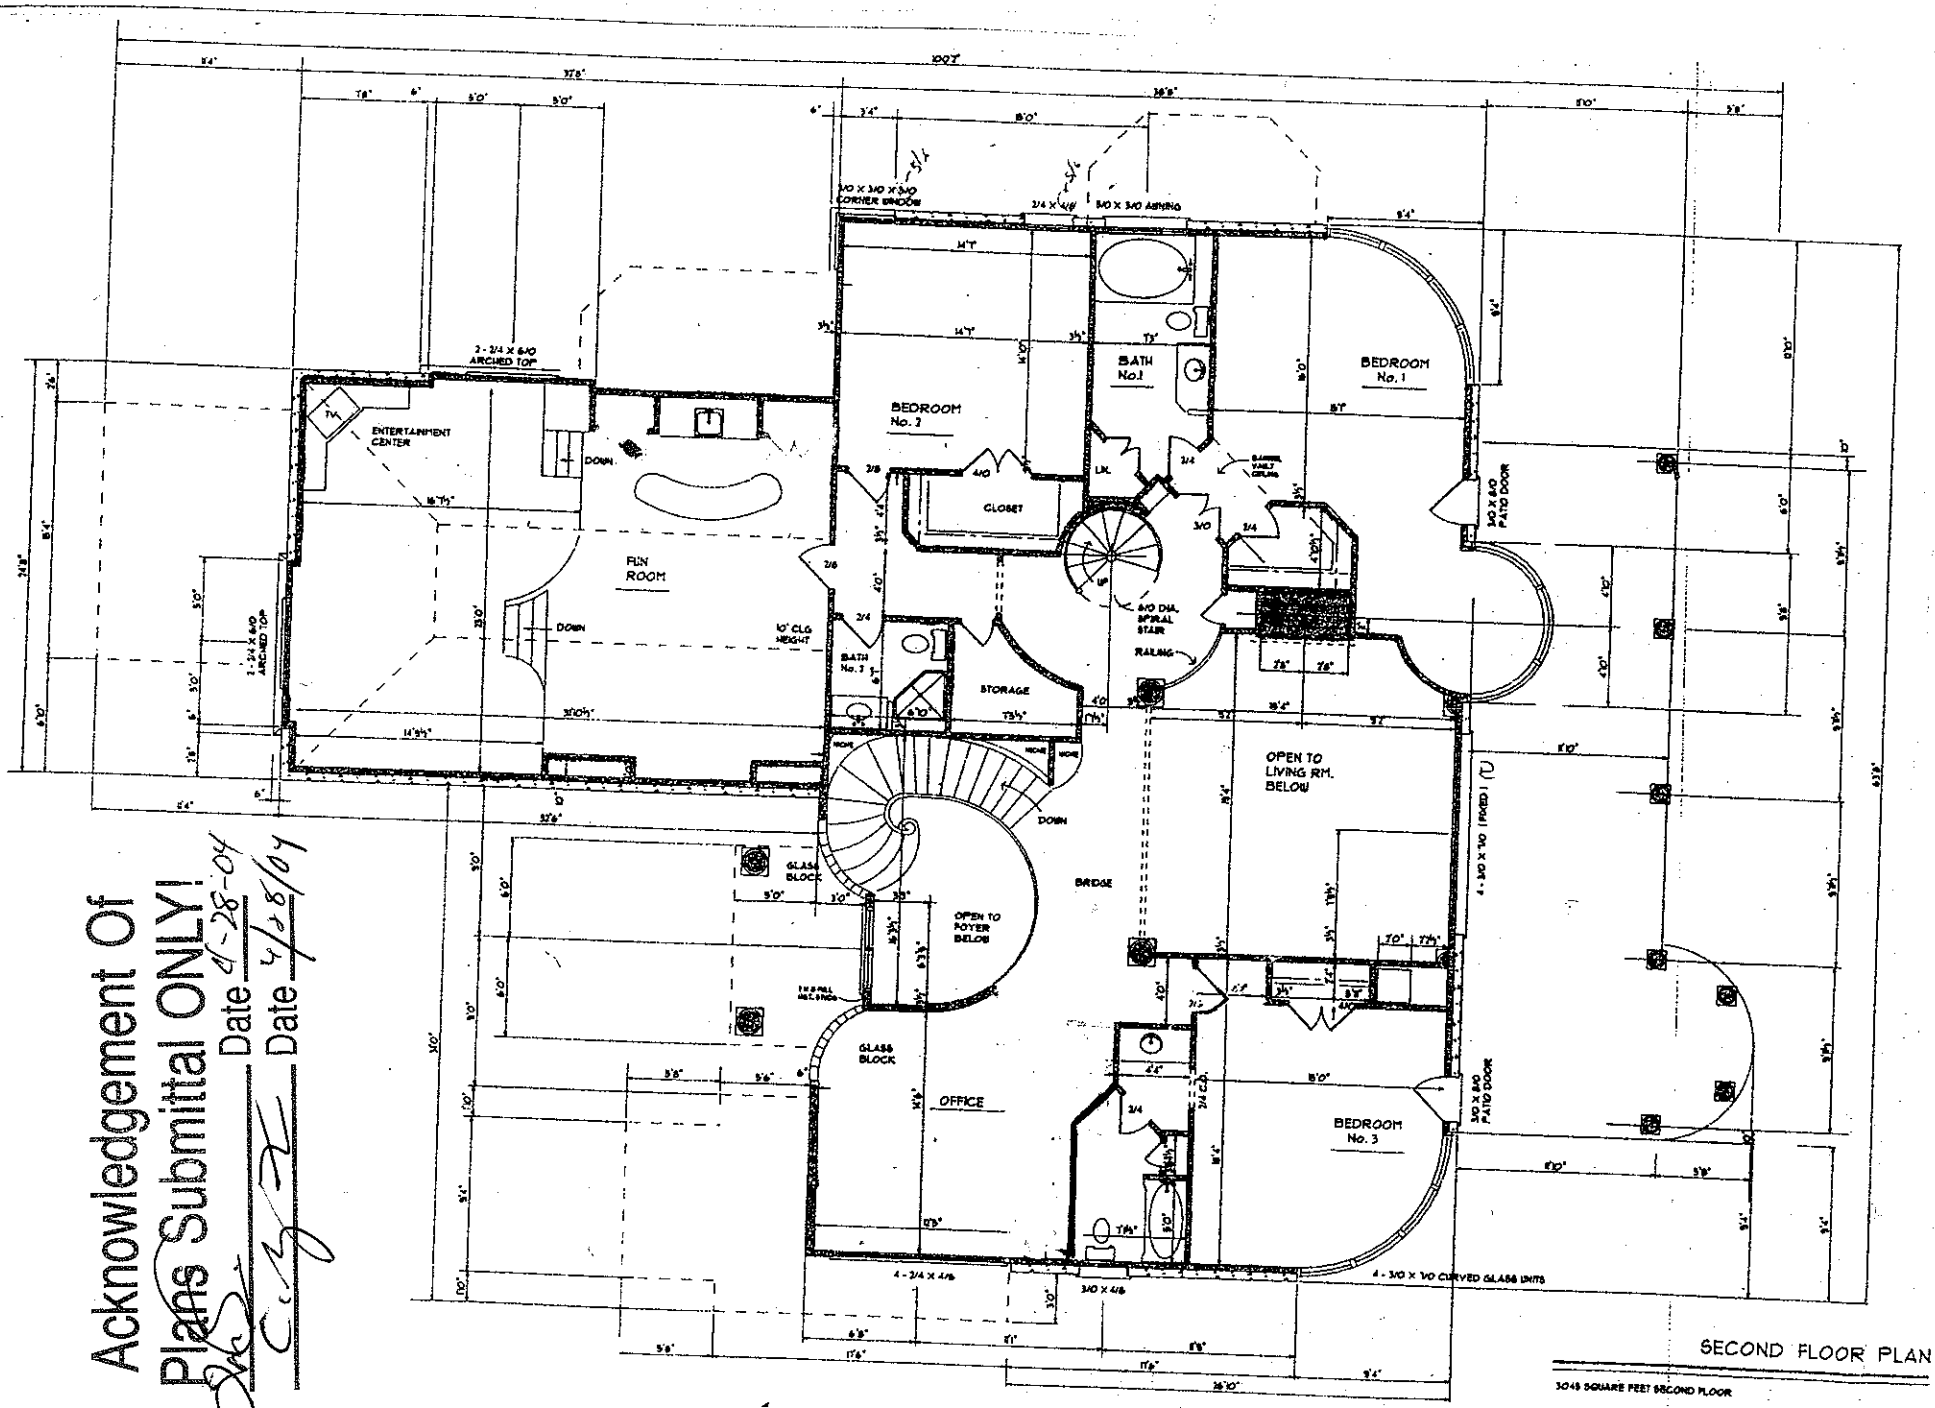

Acknowledgement Of Plans Submittal ONLY!

Date 4-28-04

Date 4/28/04

SECOND FLOOR PLAN

3048 SQUARE FEET SECOND FLOOR

1. ALL WINDOW AND DOOR HEADERS TO BE SET AT 8'0" U.O.N.