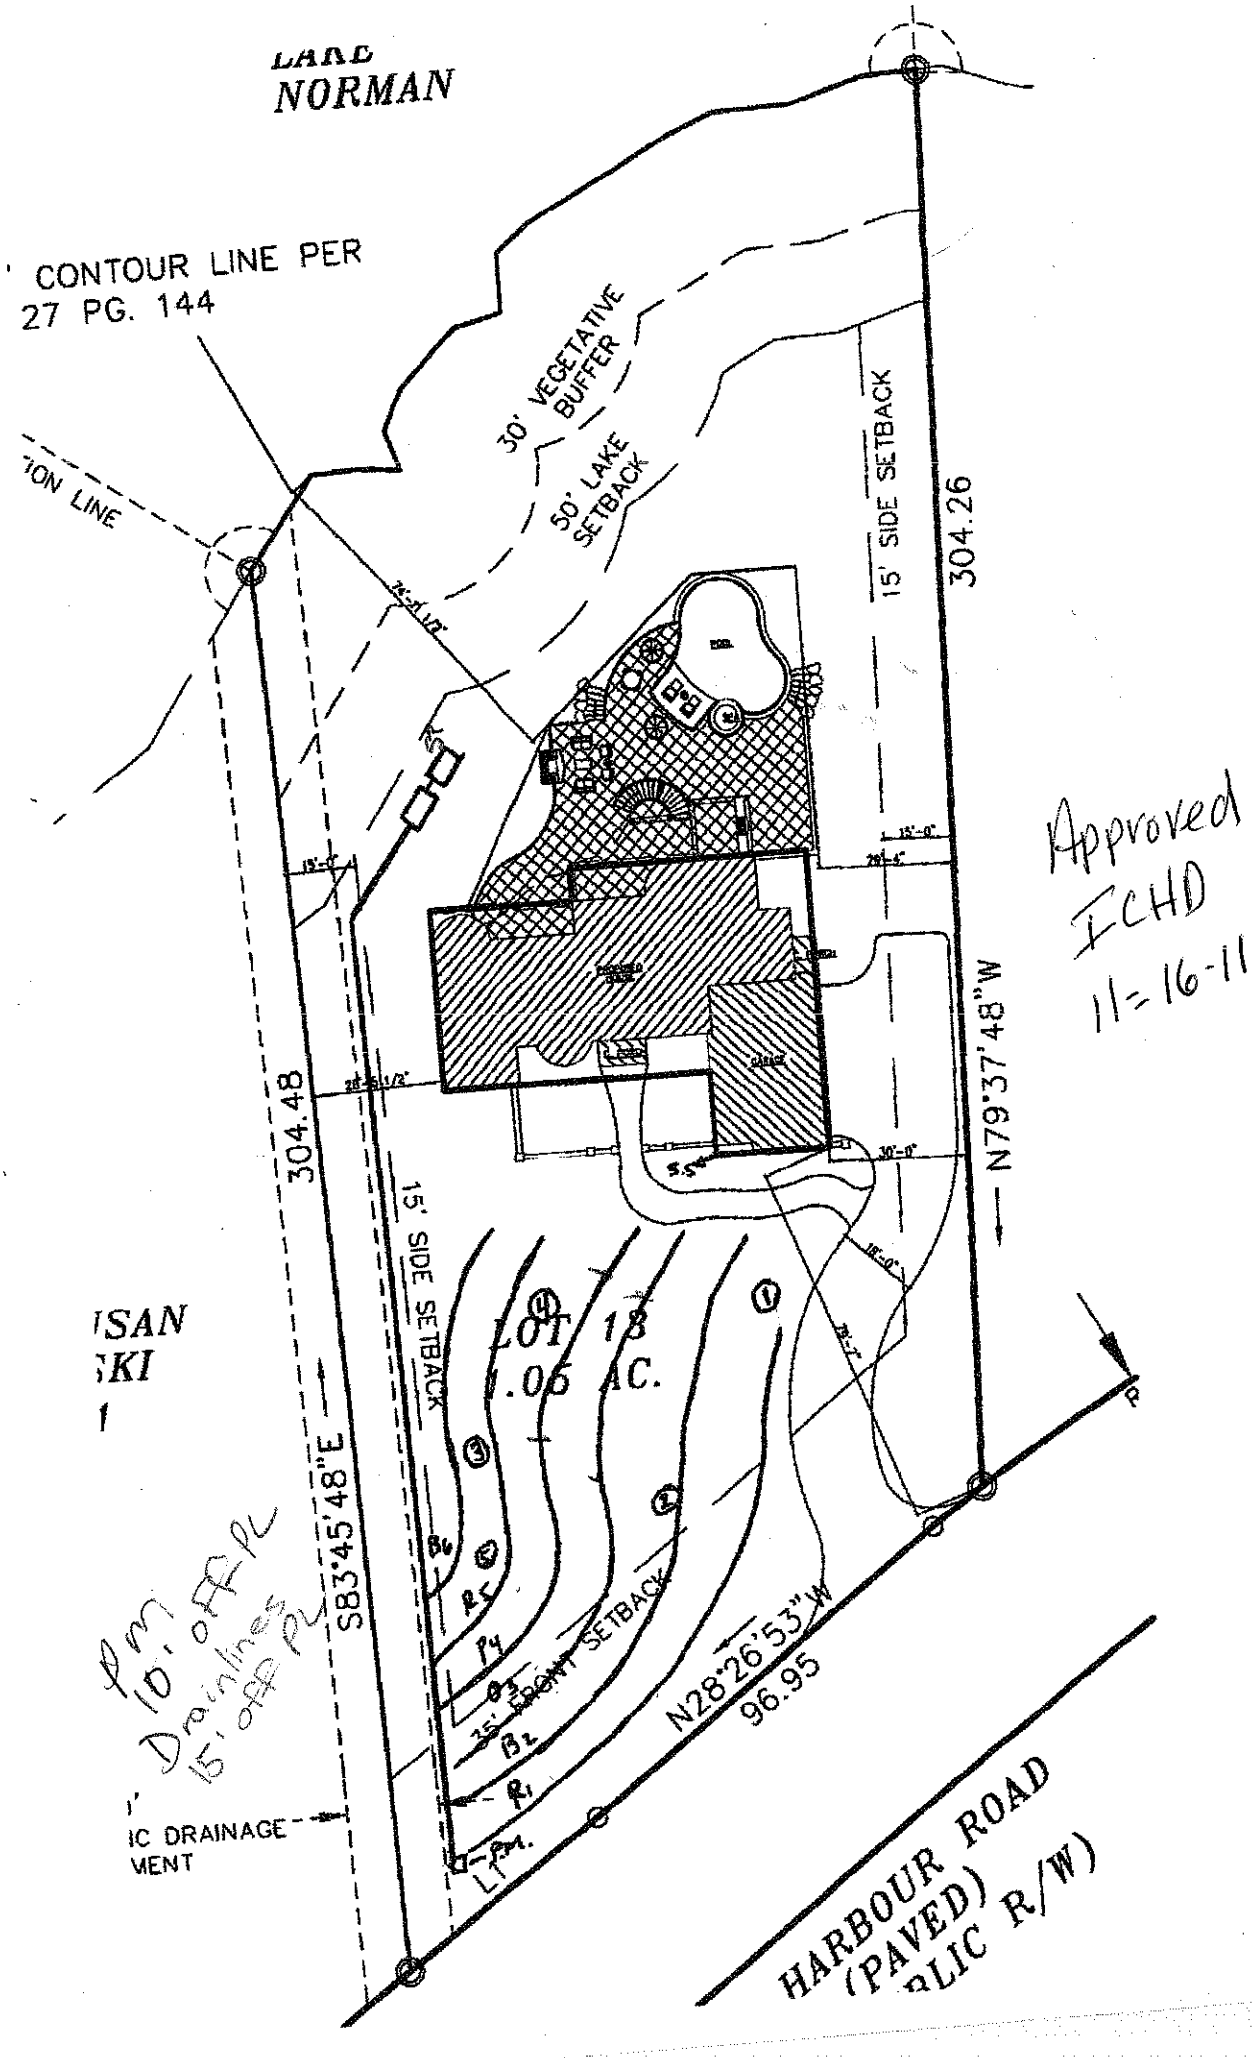
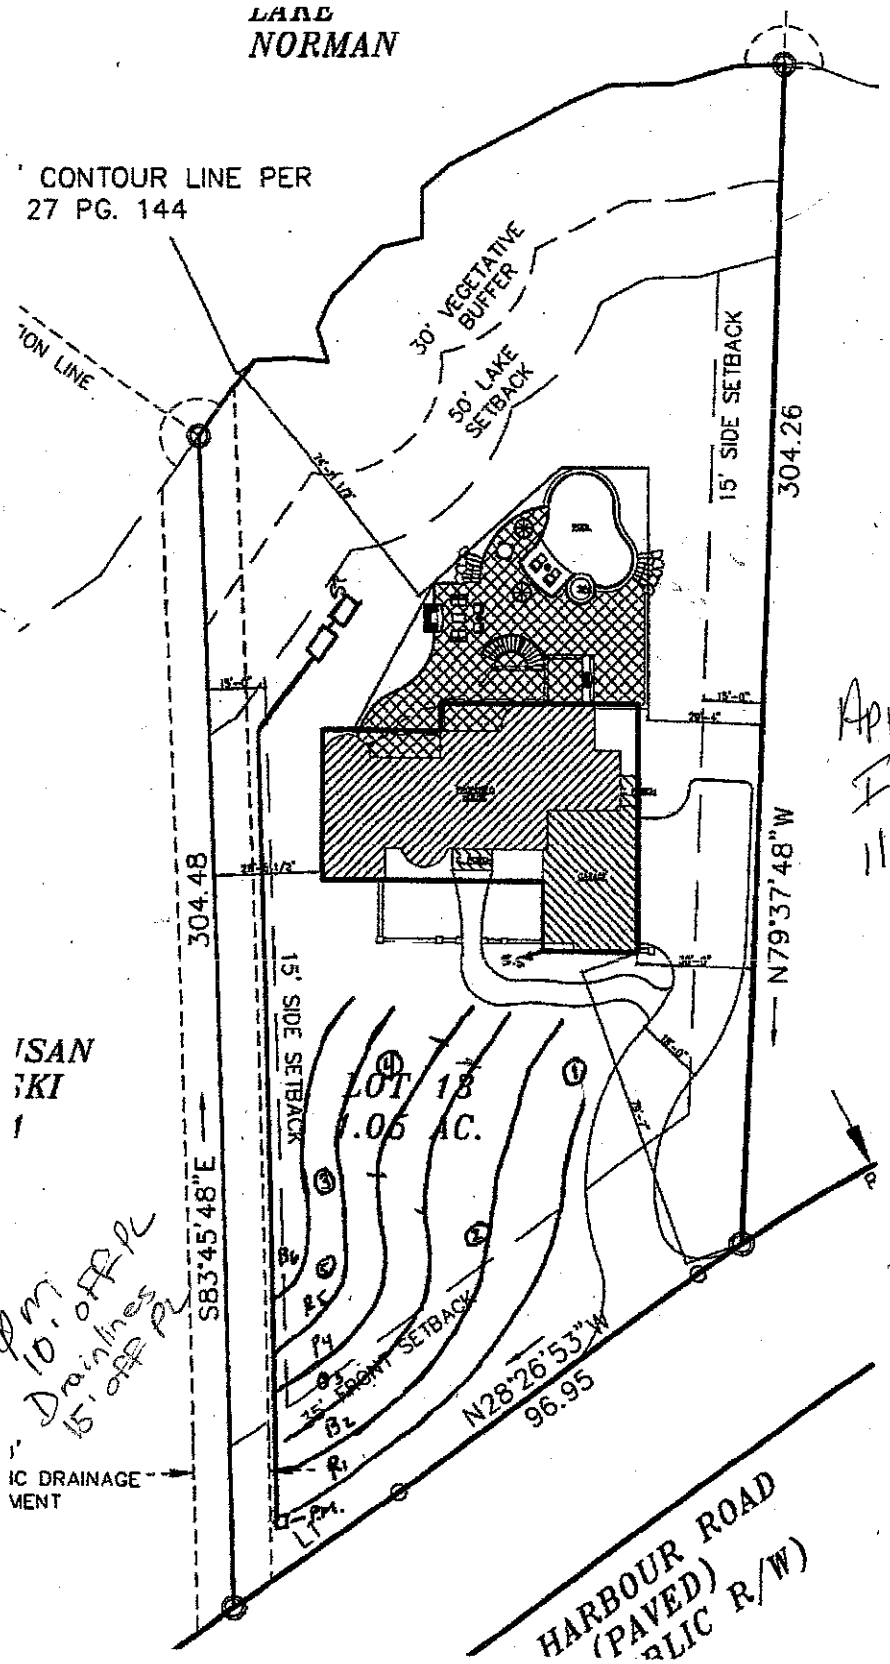

LAKE
NORMAN
CONTOUR LINE PER
27 PG. 144
30' VEGETATIVE
BUFFER
50' LAKE
SETBACK
15' SIDE SETBACK
304.26
304.48
15' SIDE SETBACK
S83°45'48"E
N79°37'48"W
LOT 13
1.06 AC.
25' FRONT SETBACK
N28°26'53"W
96.95
HARBOUR ROAD
(PAVED)
Approved
FCHD
11-16-11


LAKE
NORMAN
CONTOUR LINE PER
27 PG. 144
30' VEGETATIVE
BUFFER
50' LAKE
SETBACK
15' SIDE SETBACK
304.26
304.48
N79°37'48"W
S83°45'48"E
15' SIDE SETBACK
LOT 18
1.06 AC.
15' FRONT SETBACK
N28°26'53"W
96.95
HARBOUR ROAD
(PAVED)
Approved
FCHD
11-16-11
Scale
1:50