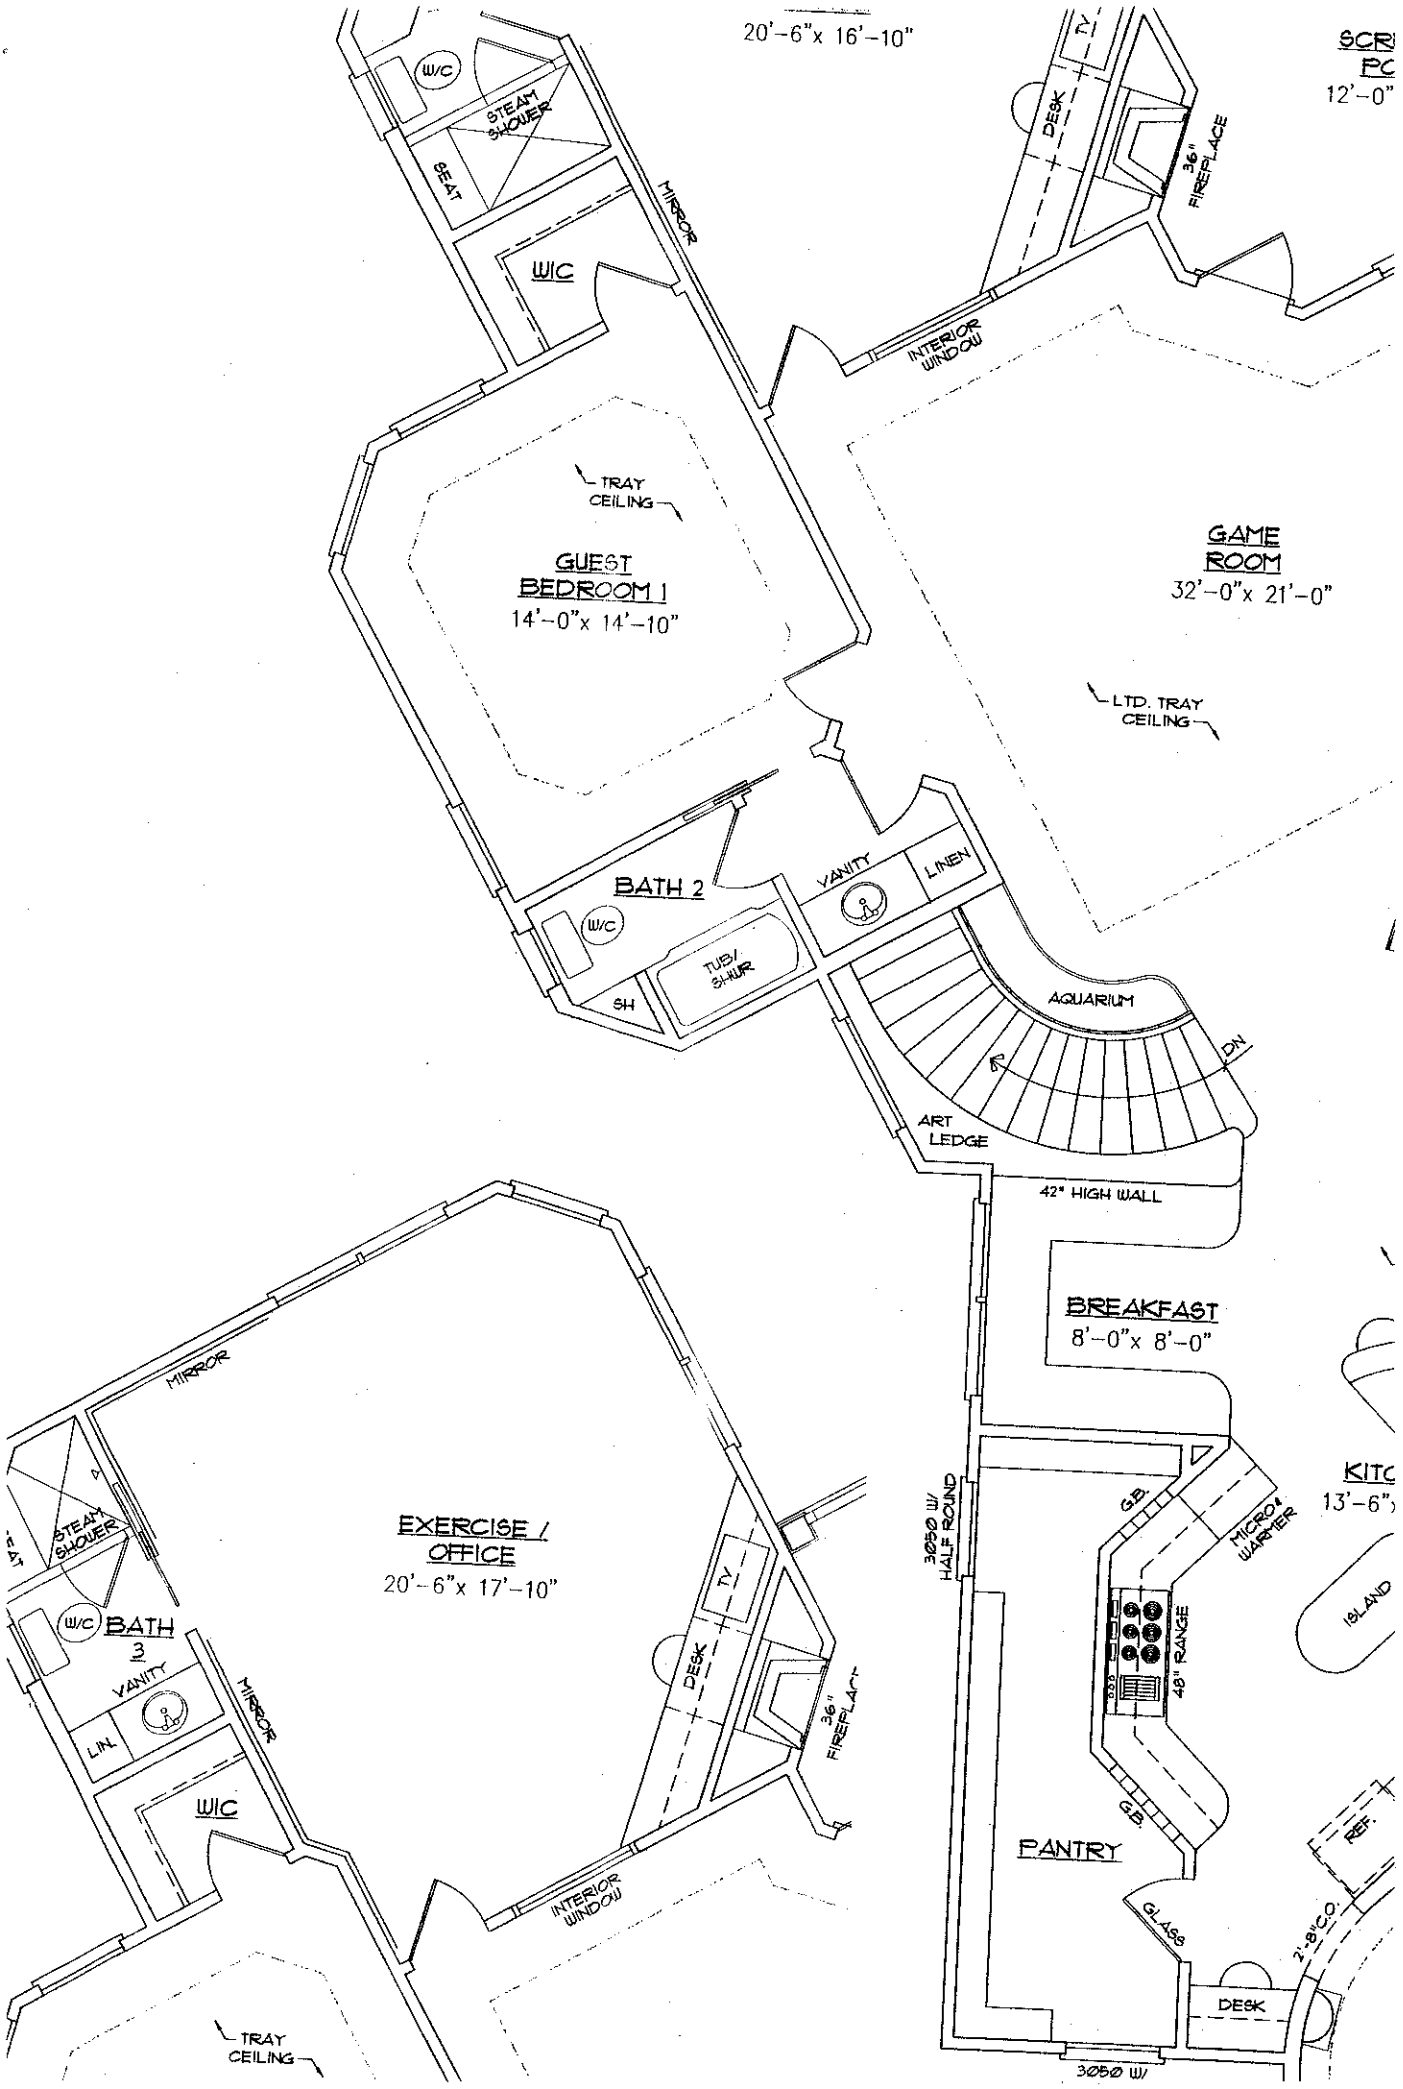
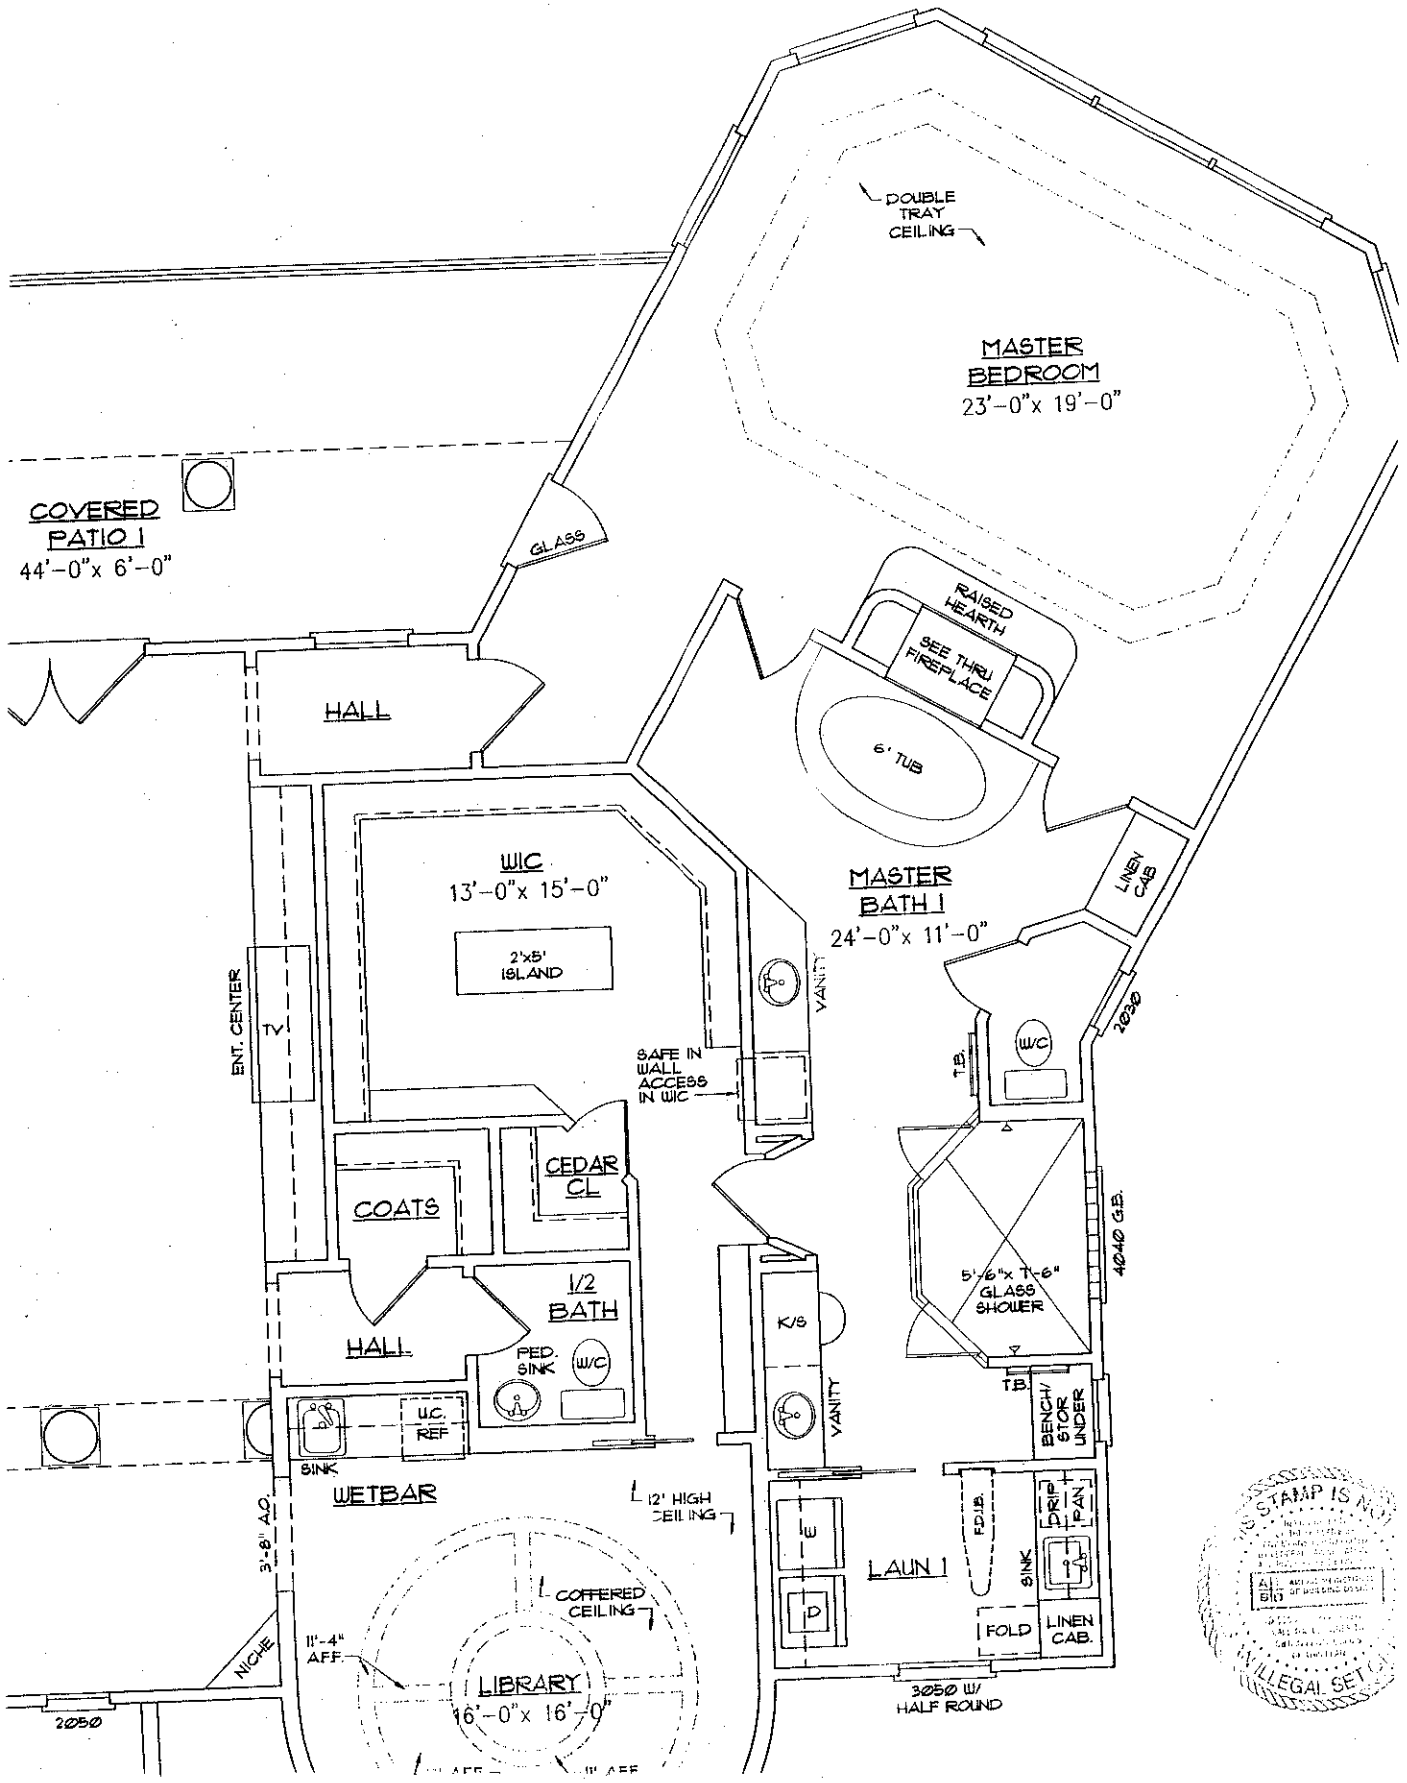
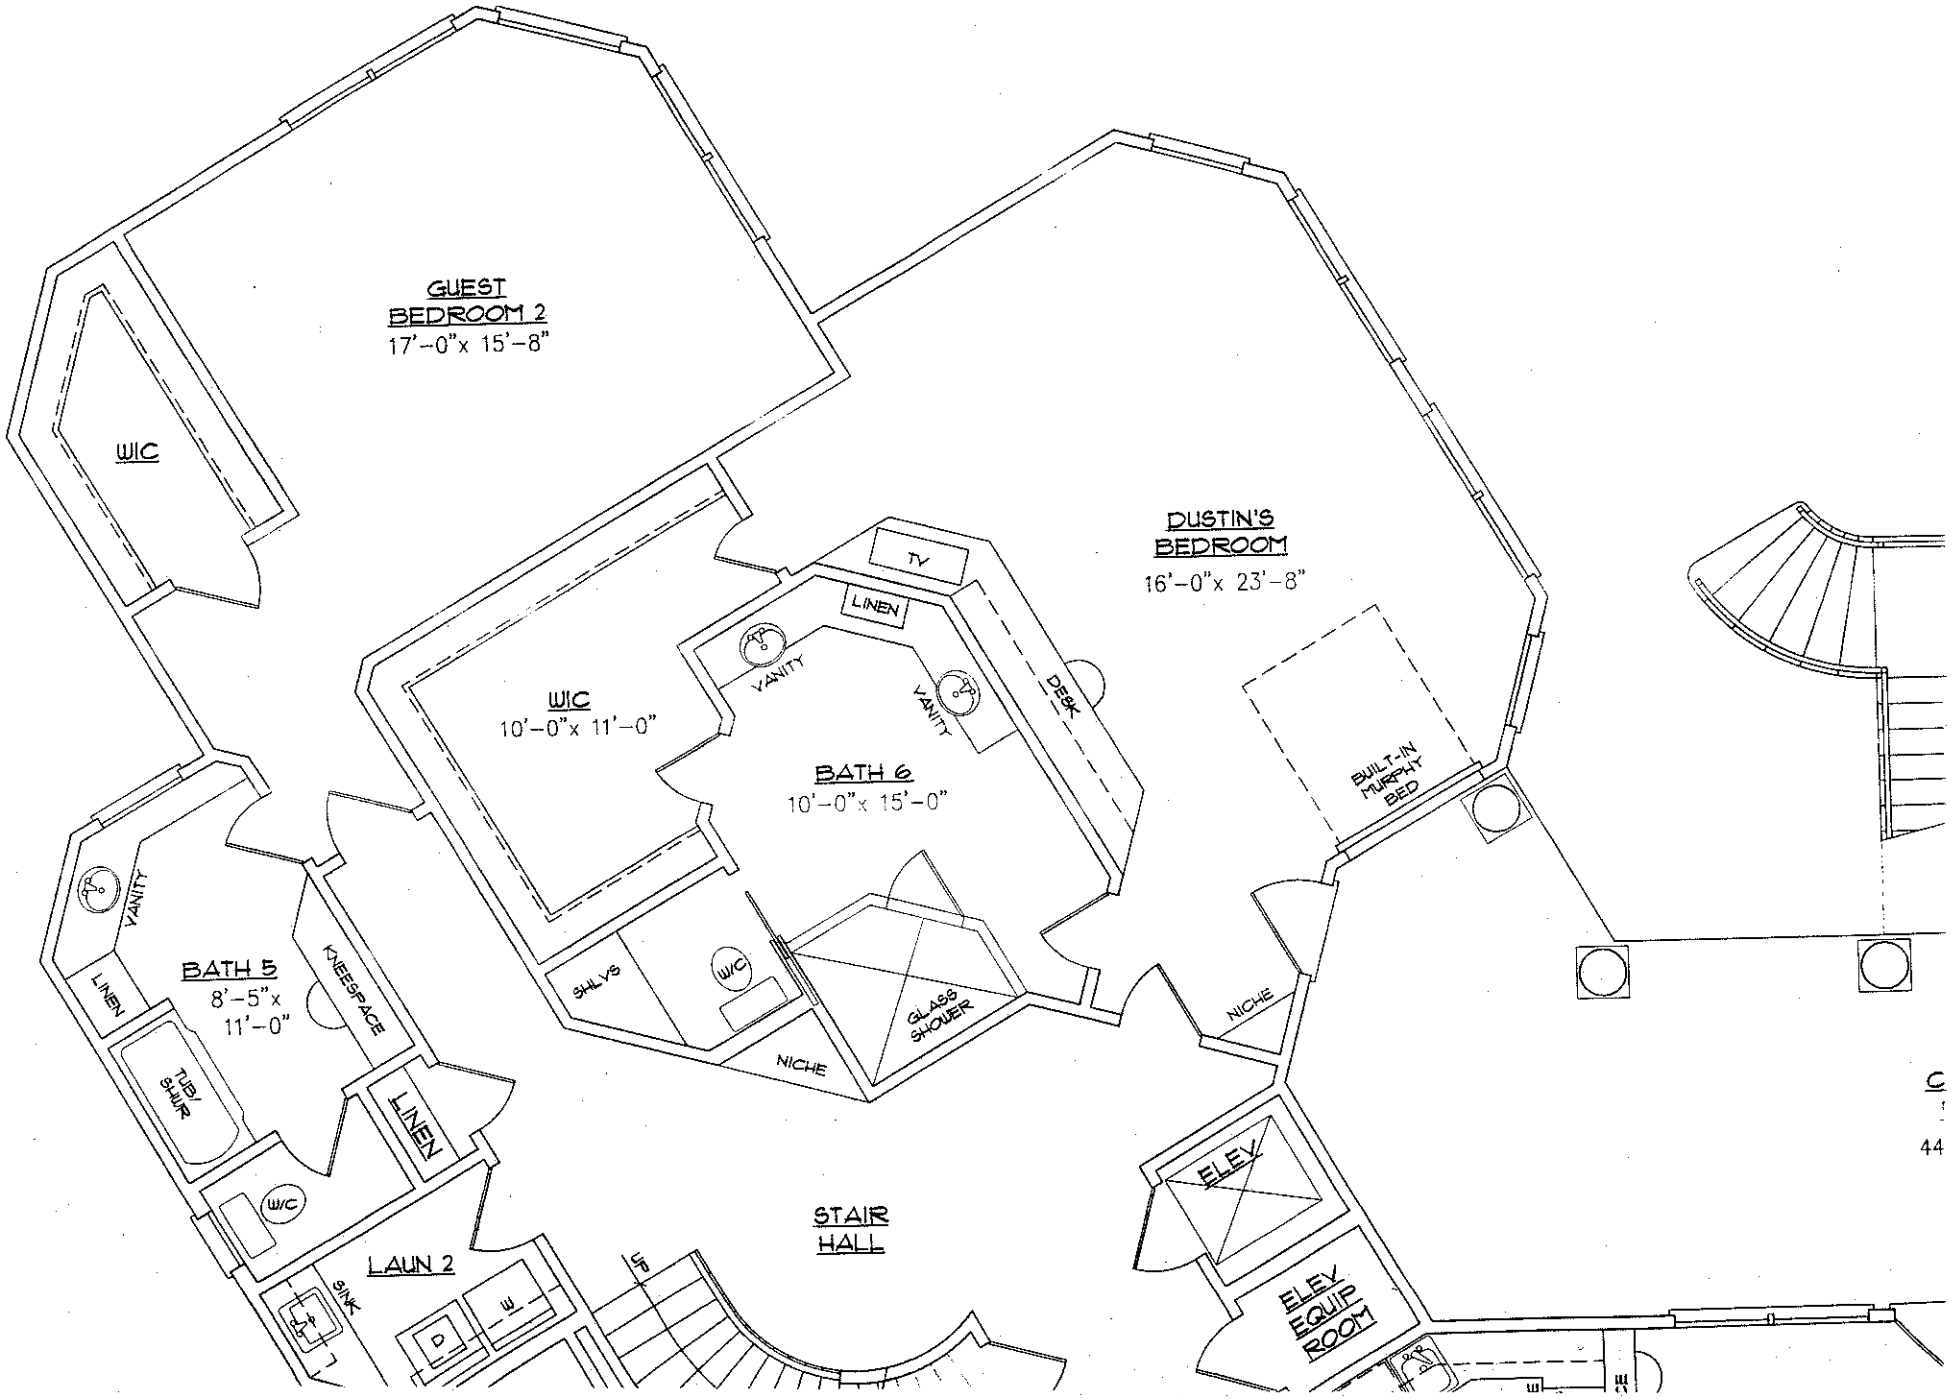

20'-6"x 16'-10"
W/C
STEAM SHOWER
SEAT
MIRROR
W/C
DESK
36" FIREPLACE
INTERIOR WINDOW
TRAY CEILING
GUEST BEDROOM 1
14'-0"x 14'-10"
GAME ROOM
32'-0"x 21'-0"
LTD. TRAY CEILING
BATH 2
W/C
TUB/ SHWR
SH
VANITY
LINEN
AQUARIUM
DN
ART LEDGE
42" HIGH WALL
BREAKFAST
8'-0"x 8'-0"
MIRROR
STEAM SHOWER
W/C
BATH 3
VANITY
LIN.
MIRROR
W/C
EXERCISE / OFFICE
20'-6"x 17'-10"
TV
DESK
36" FIREPLACE
INTERIOR WINDOW
TRAY CEILING
3050 W/ HALF ROUND
G.B.
MICRO/ WARMER
48" RANGE
ISLAND
PANTRY
G.B.
GLASS
REF.
DESK
3050 W/

A|I
B|D

© COPYRIGHT PIPPIN HOME DESIGNS 2000
ALL RIGHTS RESERVED



THIS STAMP IS NOT A LICENSE OF BUILDING DESIGN
ILLEGAL SET


GUEST
BEDROOM 2
17'-0"x 15'-8"
WIC
DUSTIN'S
BEDROOM
16'-0"x 23'-8"
TV
LINEN
VANITY
VANITY
DESK
WIC
10'-0"x 11'-0"
BATH 6
10'-0"x 15'-0"
BUILT-IN
MURPHY
BED
VANITY
LINEN
BATH 5
8'-5"x
11'-0"
KNEESPACE
SHLVS
W/C
GLASS
SHOWER
NICHE
NICHE
TUB/
SHWR
LINEN
W/C
ELEV
STAIR
HALL
LAUN 2
SINK
UP
ELEV
EQUIP
ROOM

C

44

AND DESIGNER. THESE PLANS MAY BE US
ANY RE-DRAWING, TRACING, REPRODUCTI
WORK IS EXPRESSLY PROHIBITED AND A
FULLEST EXTENT OF THE LAW.

© COPYRIGH

N'S
OOM
23'-8"

BUILT-IN MURPHY BED

COVERED PATIO 2
44'-0"x 12'-0"

BAR

SINK

STOR

GARAGE
23'-2"x 24'-6"

ELEV. EQUIP. ROOM

REF.

SINK

18" RANGE

KNEESPACE

RAISED

REC ROOM
21'-4"x 16'-0"

REC. 12" TOWEL CAB.

W/C

BATH 4
8'-0"x 8'-0"

VANITY

BEDROOM
12'-0"x 16'-0"