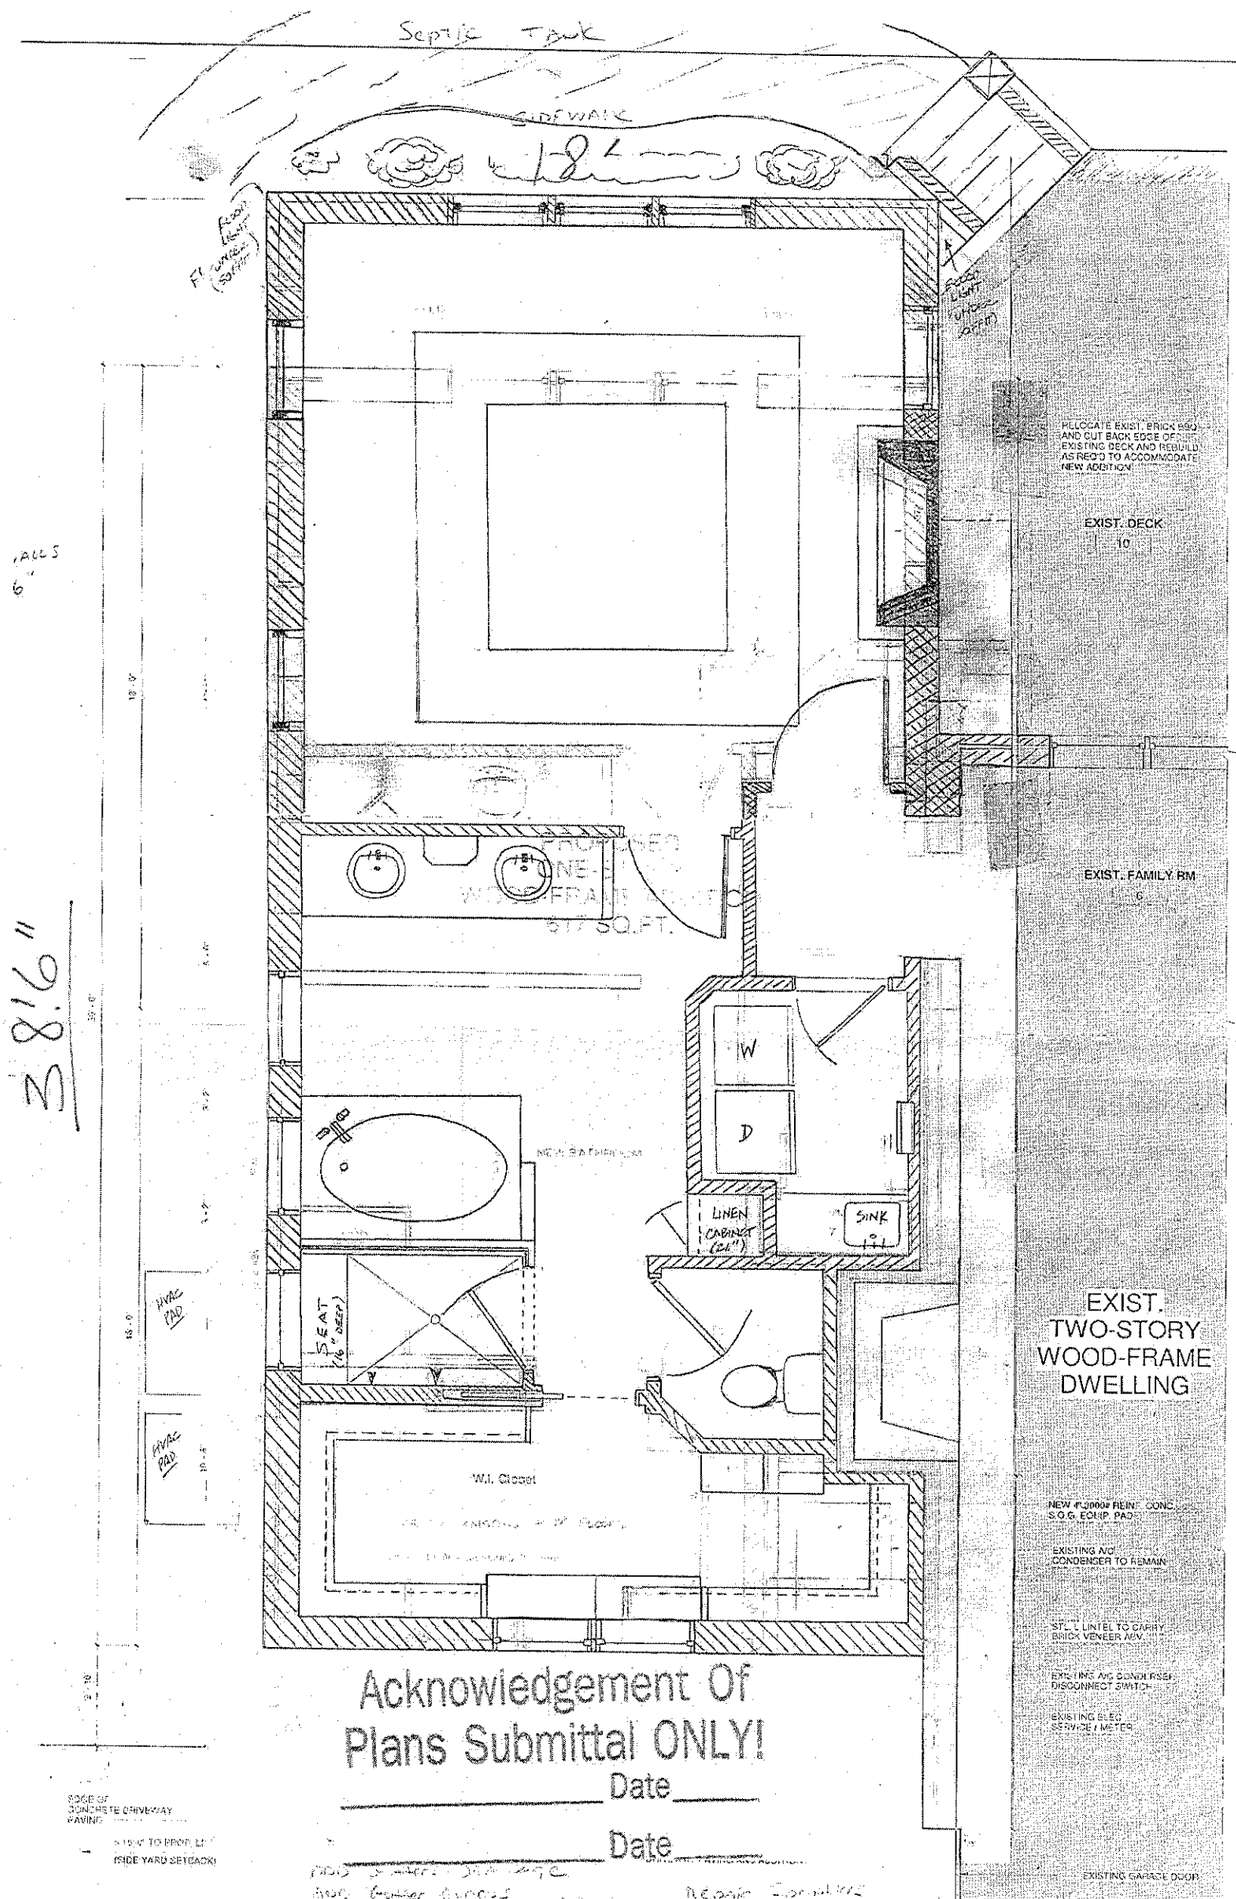


MONICO
ARCHITECTURE

626 N Graham St.
Suite 412
Charlotte, NC 28202
(P) 704.451.2257
monicoarch@carolina.rr.com

JOSEPH THOMAS MONICO
REGISTERED ARCHITECT
10479
NORTH CAROLINA
CHARLOTTE, NC

ADDITION

McConaghey
House

114 Shipyard Point Rd.
Mooresville, NC

JTM
JTM
10/03/2013

PLAN NORTH
TRUE NORTH

13 101 07

Plans &
Elevations

A101