


DAS
DON ALLEN & ASSOCIATES, P.A.
ENGINEERING - SURVEYING - PLANNING
111-B Raceway Drive - Mooresville, N.C. 28115
(704) 664-7029 (704) 664-8041 Fax

I, certify that this map was drawn under my supervision from an actual survey made under my supervision recorded in deed book_____, page_____, and/or plat book 27, page 76, that the ratio of precision is 1':10,000, that this map was prepared in accordance with the General Statutes of North Carolina Chapter 89C. my hand and seal on the 10, day of OCTOBER, A.D. 19 97.

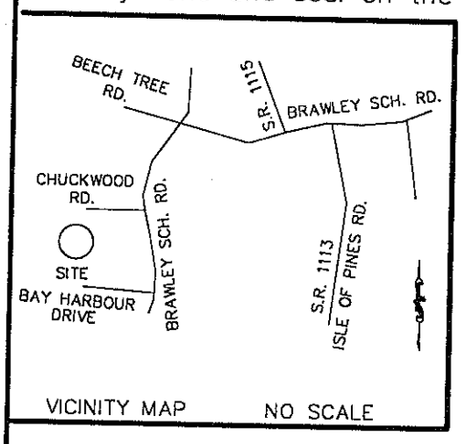

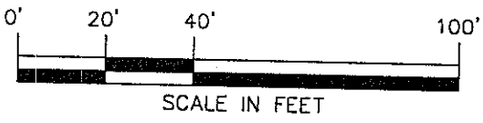

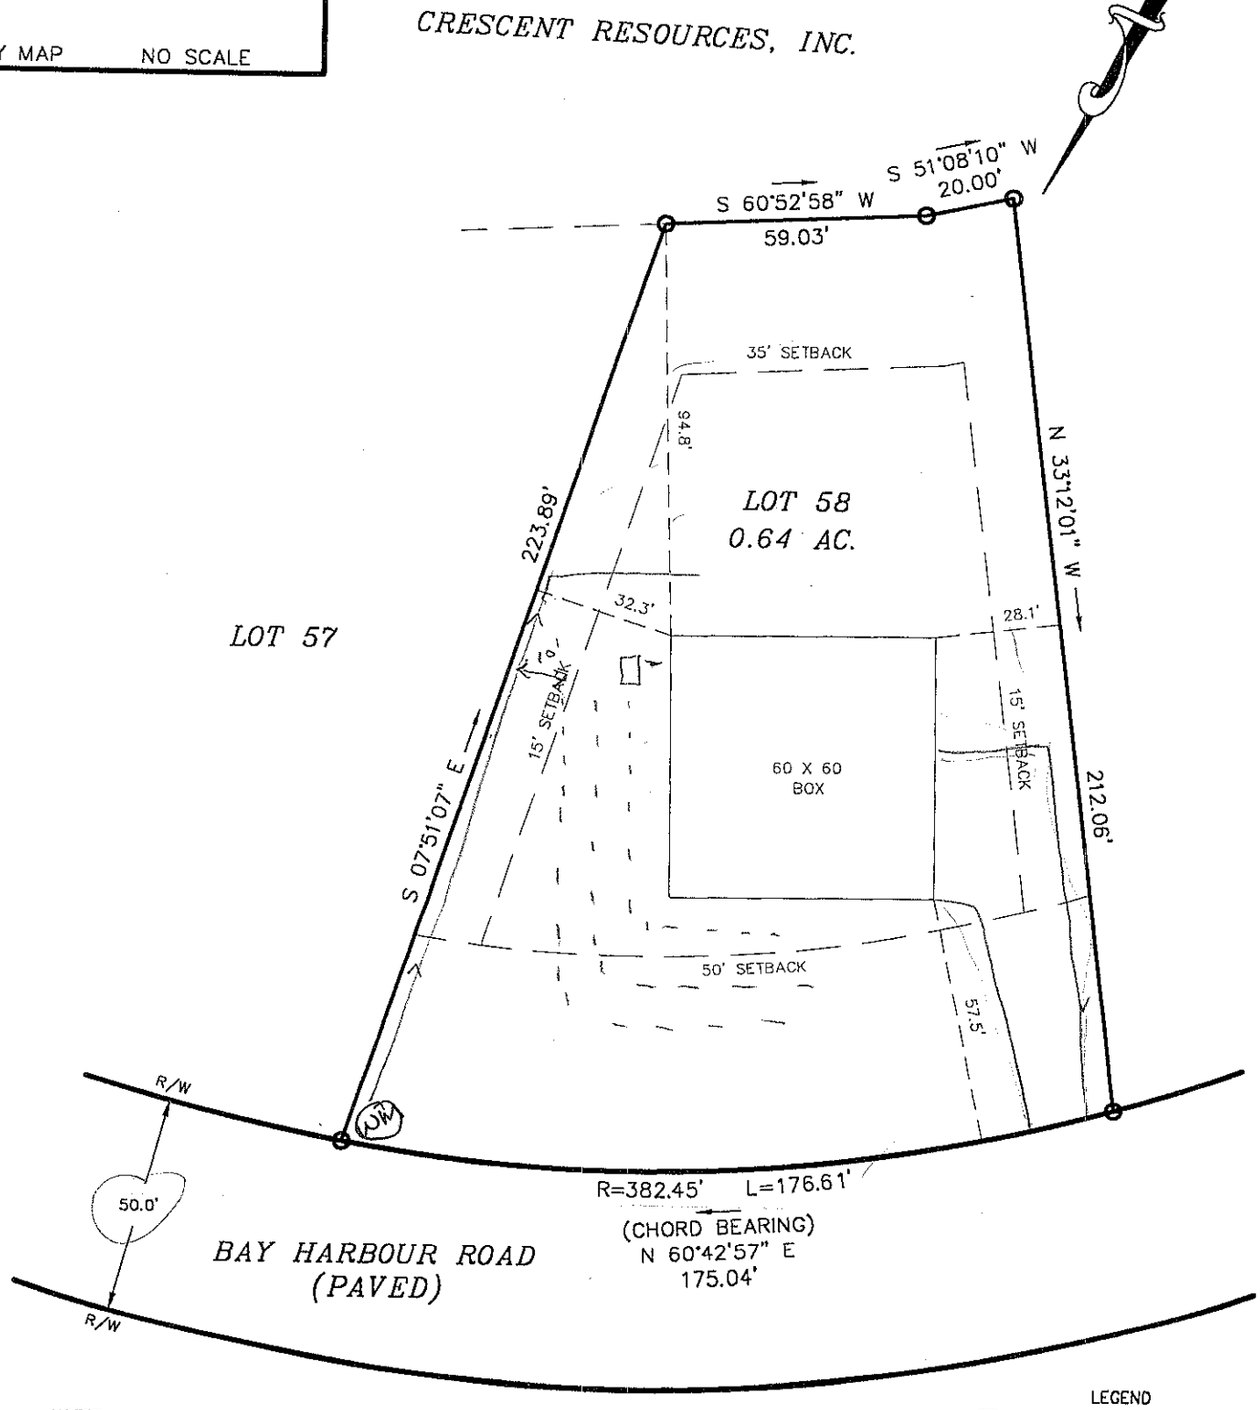

NOTES
1) THIS PROPERTY MAY BE SUBJECT TO ANY EASEMENTS AND/OR RIGHTS OF WAY OF RECORD.
2) ACREAGE COMPUTED BY THE COORDINATE METHOD.
3) UNDERGROUND POWER

LEGEND
P.P. = POWER POLE
□ = DUKE POWER TRANS.
E.I.P. = EXISTING IRON FOUND
I.P.S. = #4 REBAR SET
R/W = RIGHT-OF-WAY
(W) = WELL

PLOT PLAN SURVEY

OF

LOT 58 THE HARBOUR PH. 3

DAVIDSON TWSP., IREDELL CO., N.C.

SCALE 1" = 40'

ACQUIRED BY: SAUSSY BURBANK

FIELD BOOK:
FILE: 4303710
TAX MAP NO: