

Administrative Approval Of
Plan Submitted Only

Maria Dotson 11/26/08
12/10/08

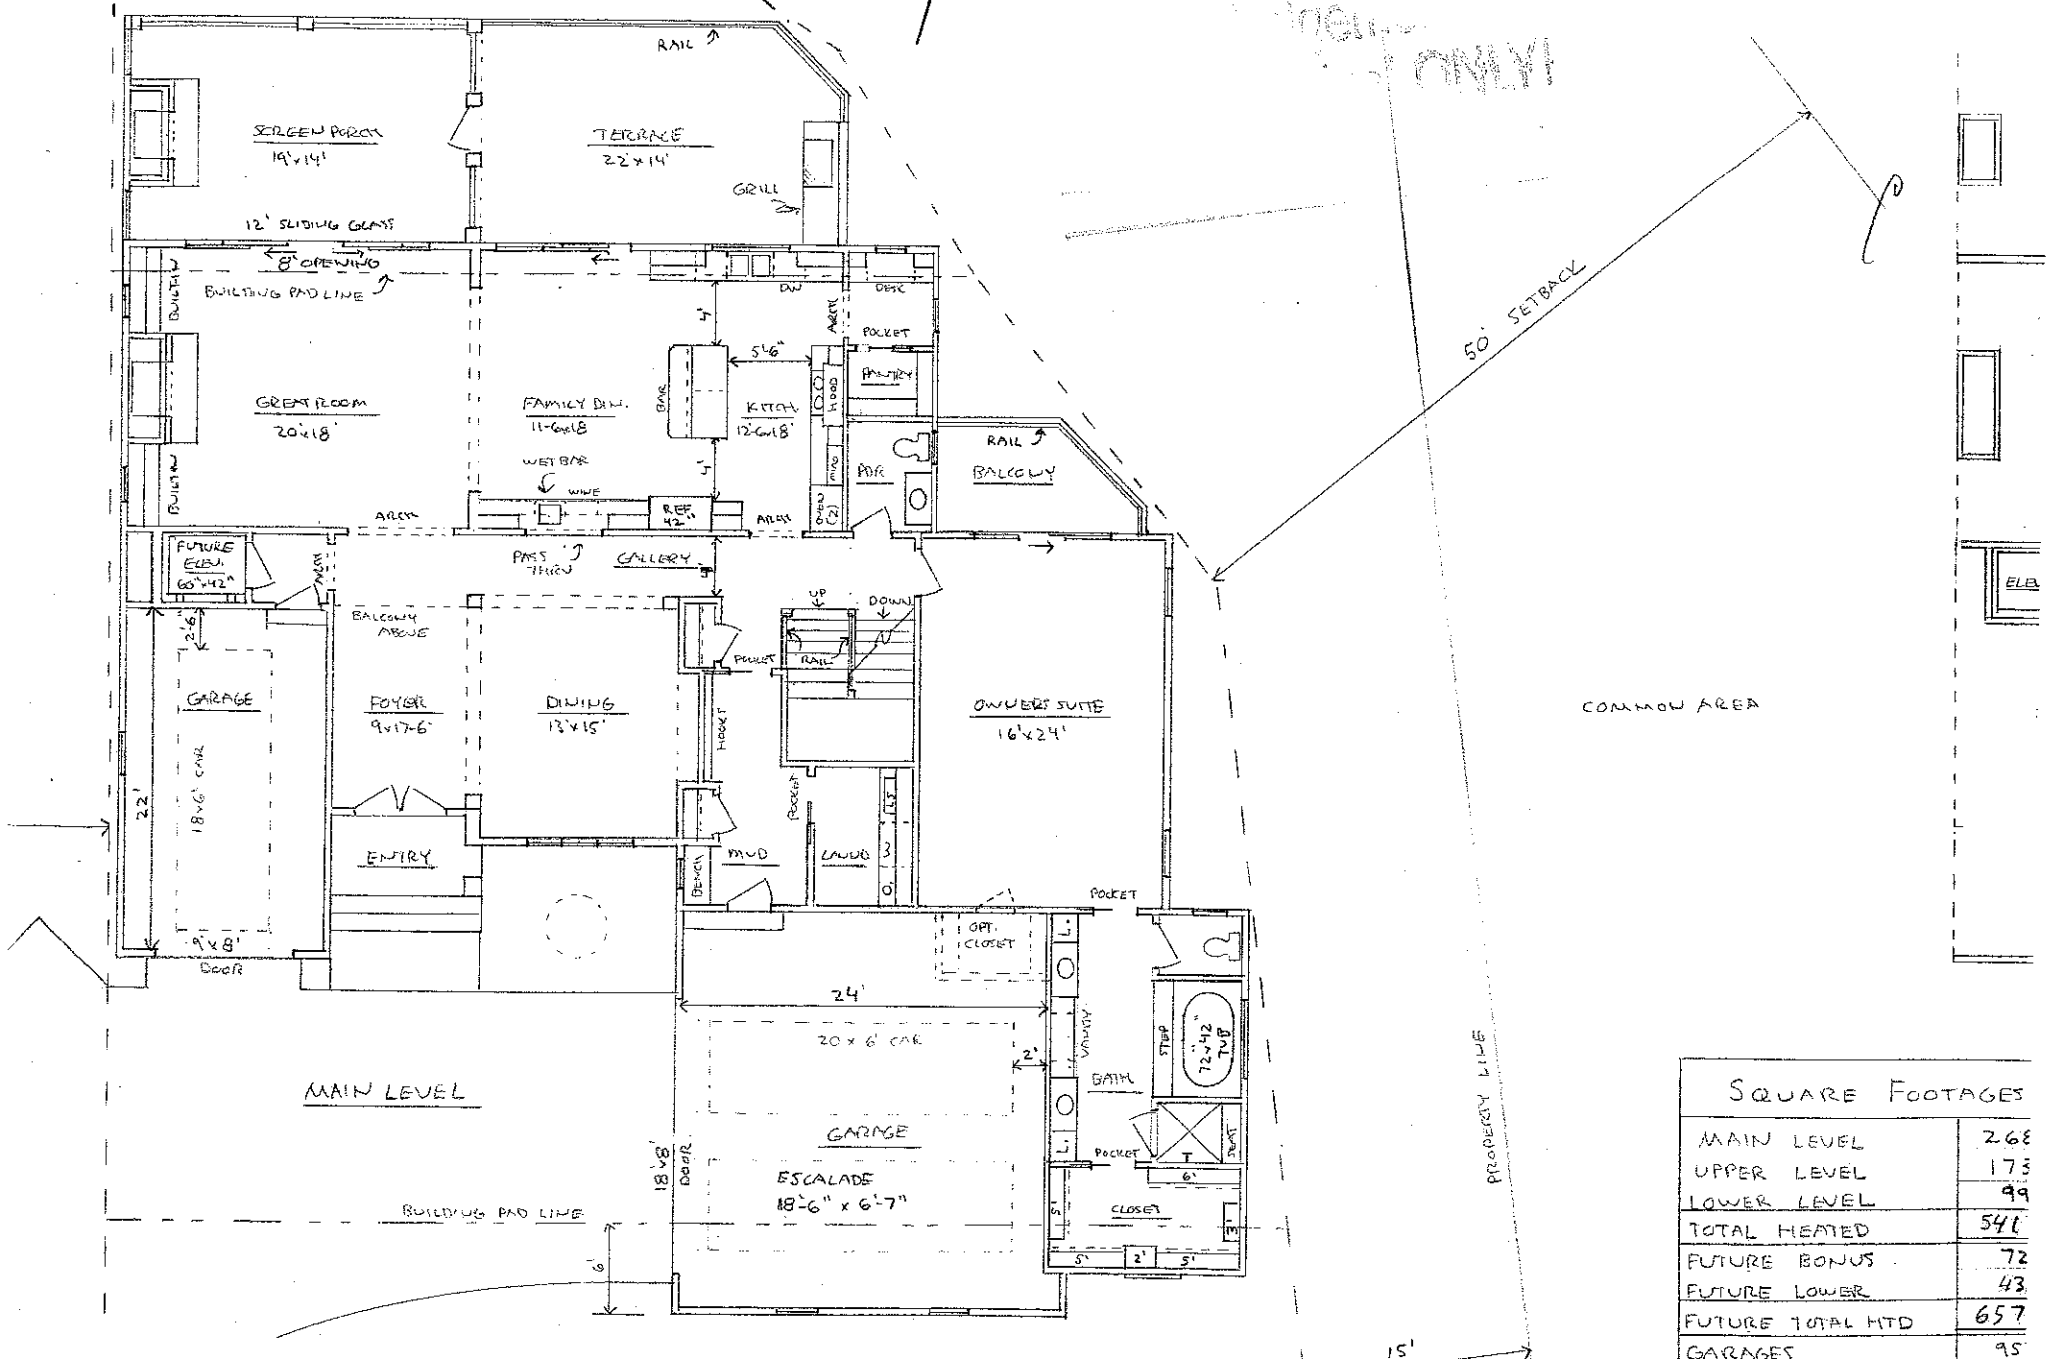


SQUARE FOOTAGES	
MAIN LEVEL	268
UPPER LEVEL	173
LOWER LEVEL	99
TOTAL HEATED	541
FUTURE BONUS	72
FUTURE LOWER	43
FUTURE TOTAL HTD	657
GARAGES	95

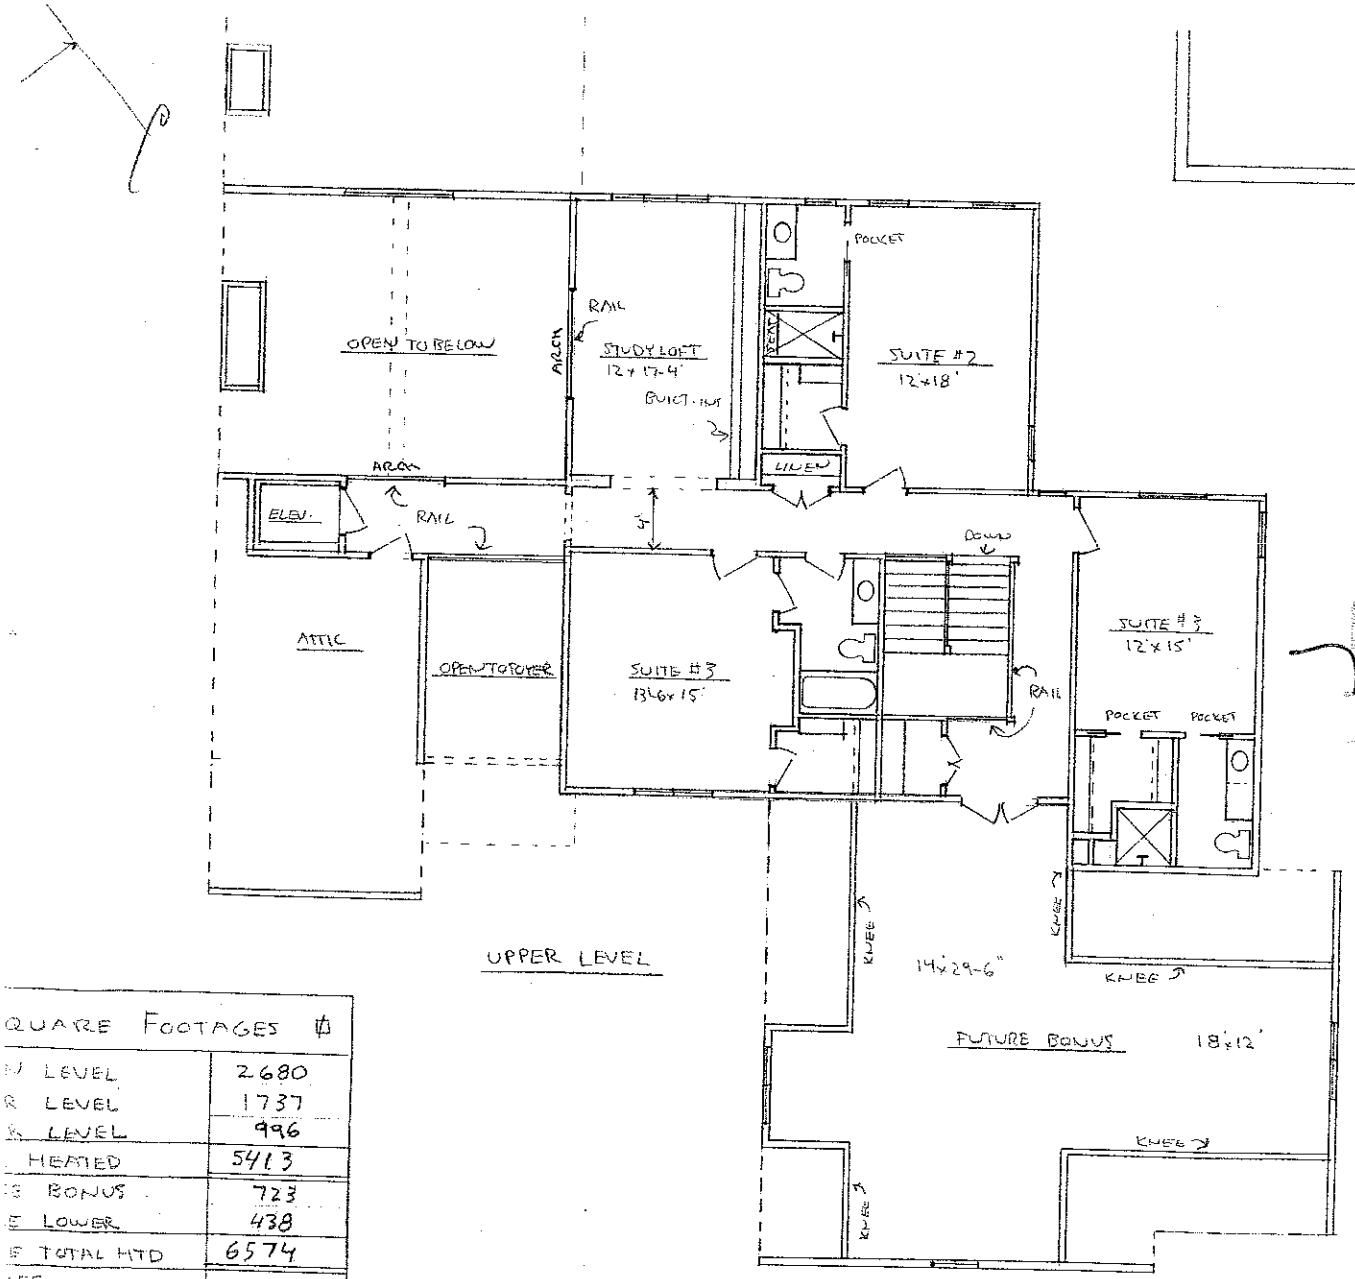

UPPER LEVEL

Acknowledgement Of
Plans Colorado ONLY!
Mary Dotson 11/26/08
Date 2/10/08

QUARE FOOTAGES	
N LEVEL	2680
R LEVEL	1737
S LEVEL	996
HEATED	5413
S BONUS	723
E LOWER	438
E TOTAL HTD	6574
GES	957
/ STORAGE/SHOP	947

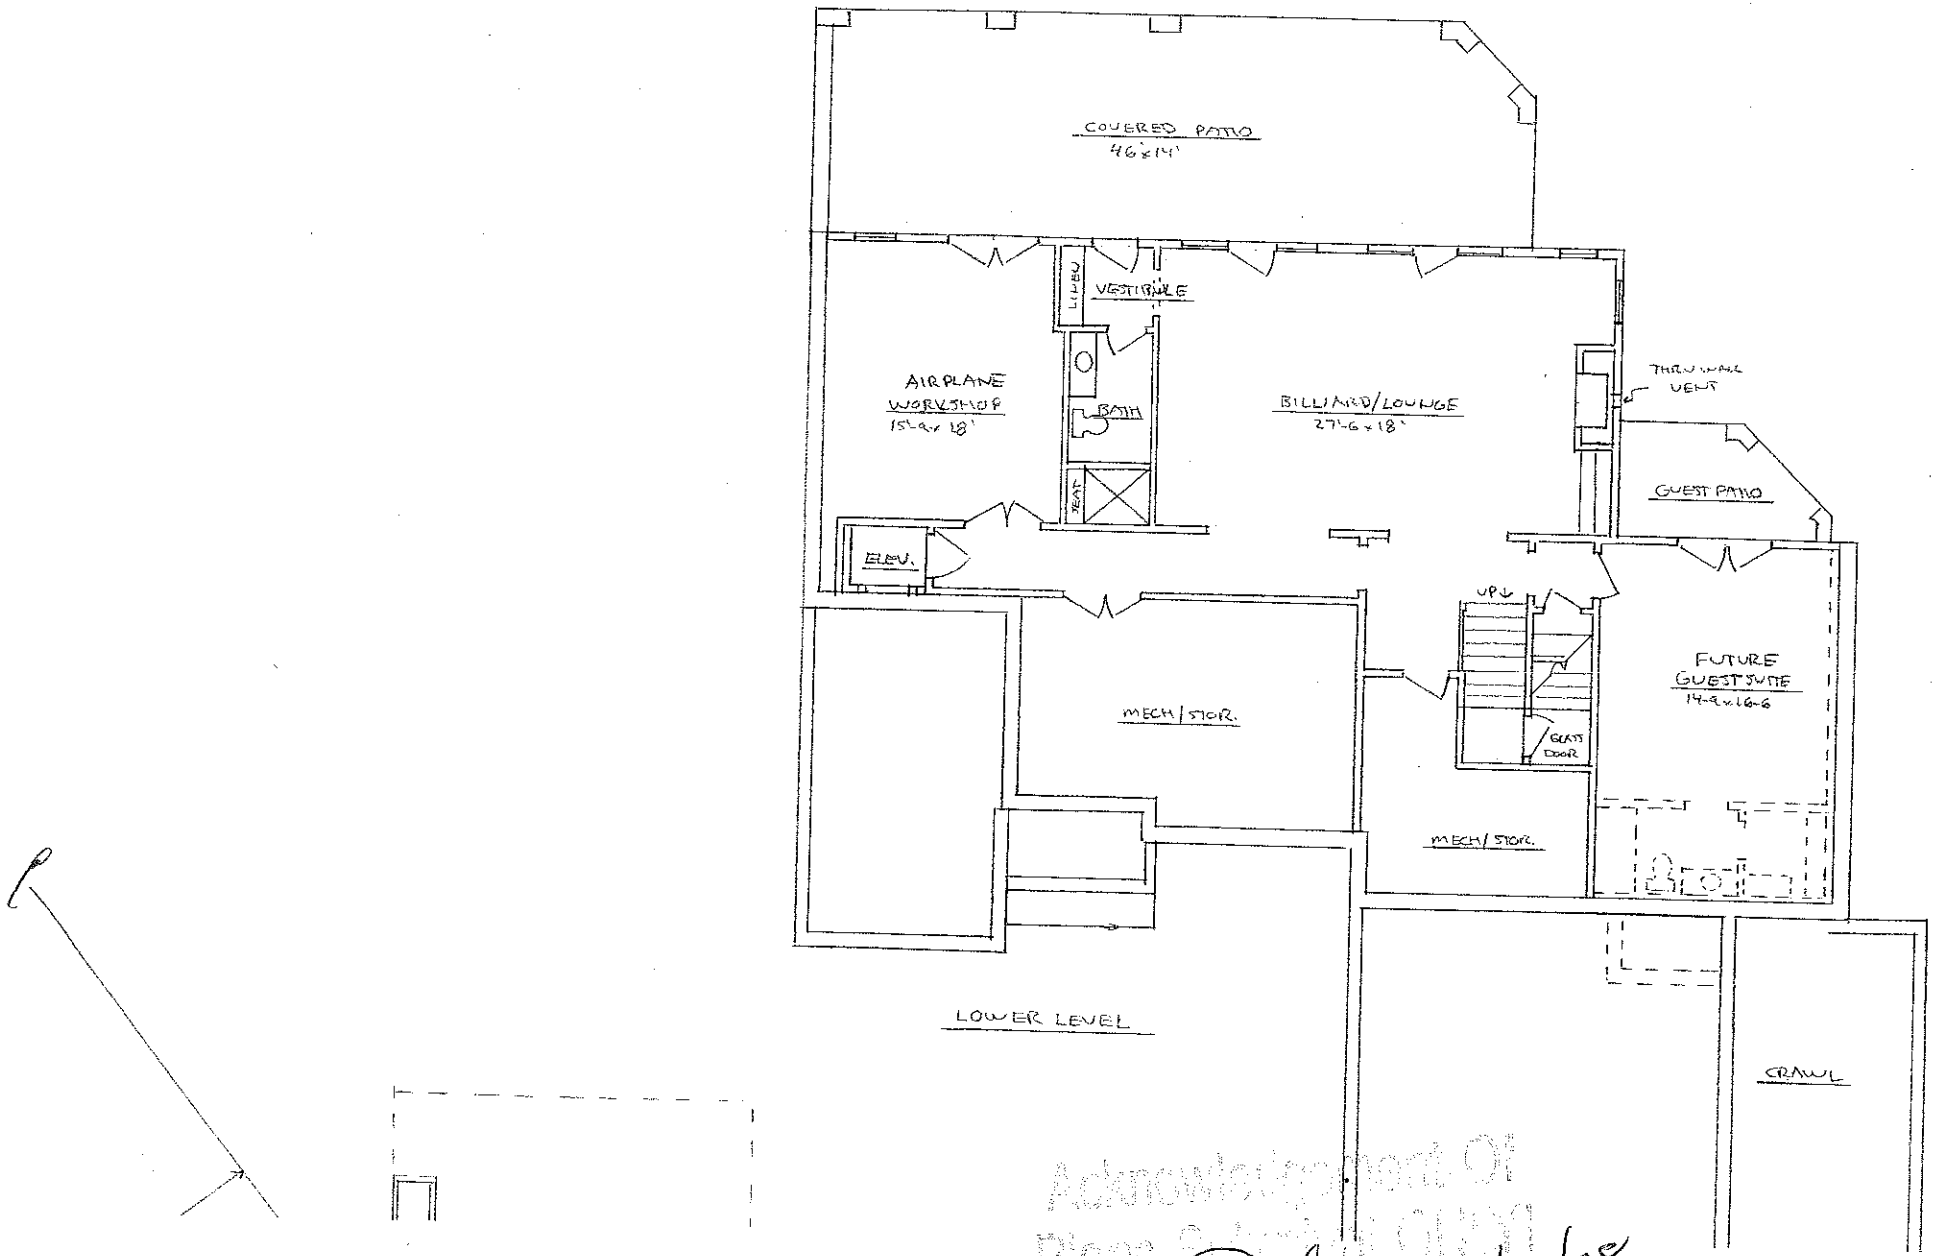

Acknowledgment of
Plans Submitted

11/26/08

Date 12/10/08