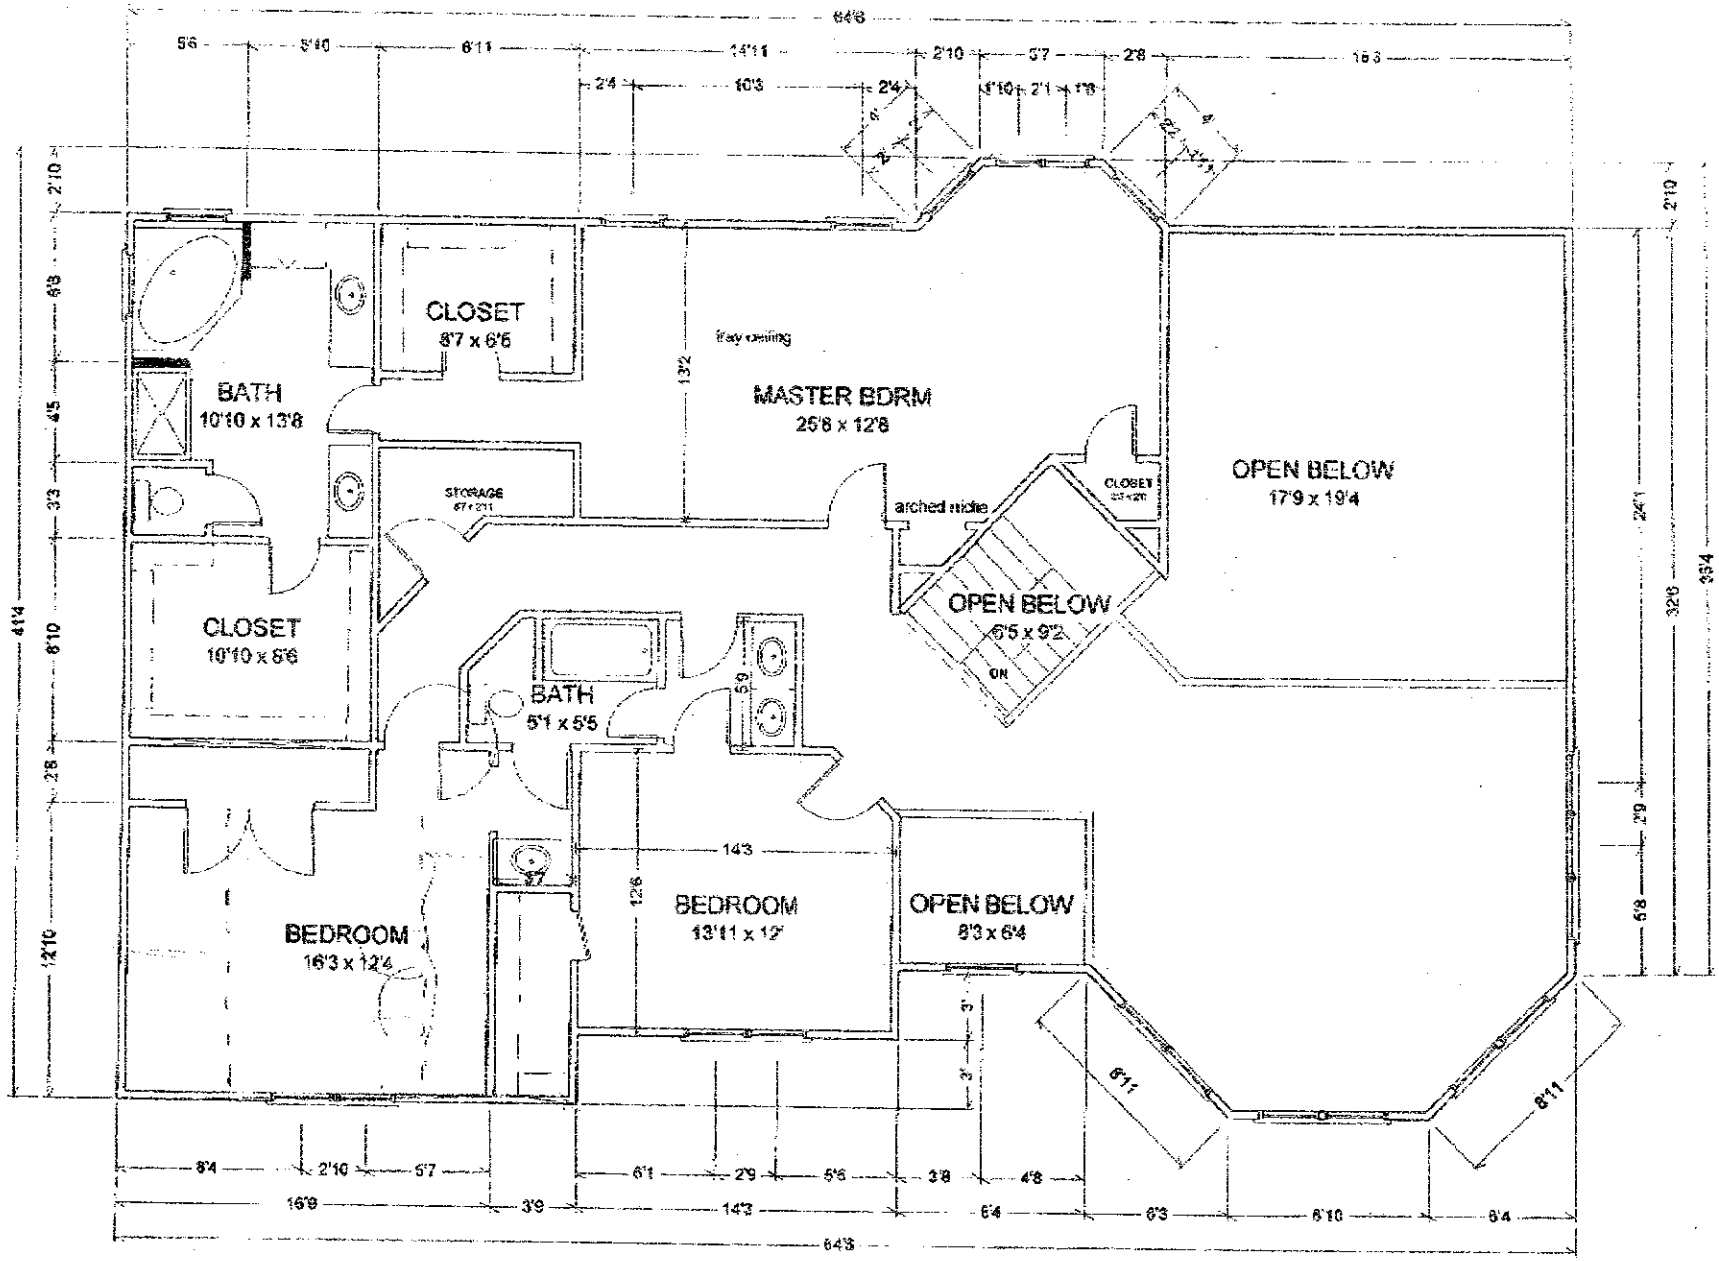



LIVING AREA
1892 sq ft

FROM :Allyn Schutt/David Schutt FAX NO. :704 855-2790 Sep. 30 2003 07:58AM P3