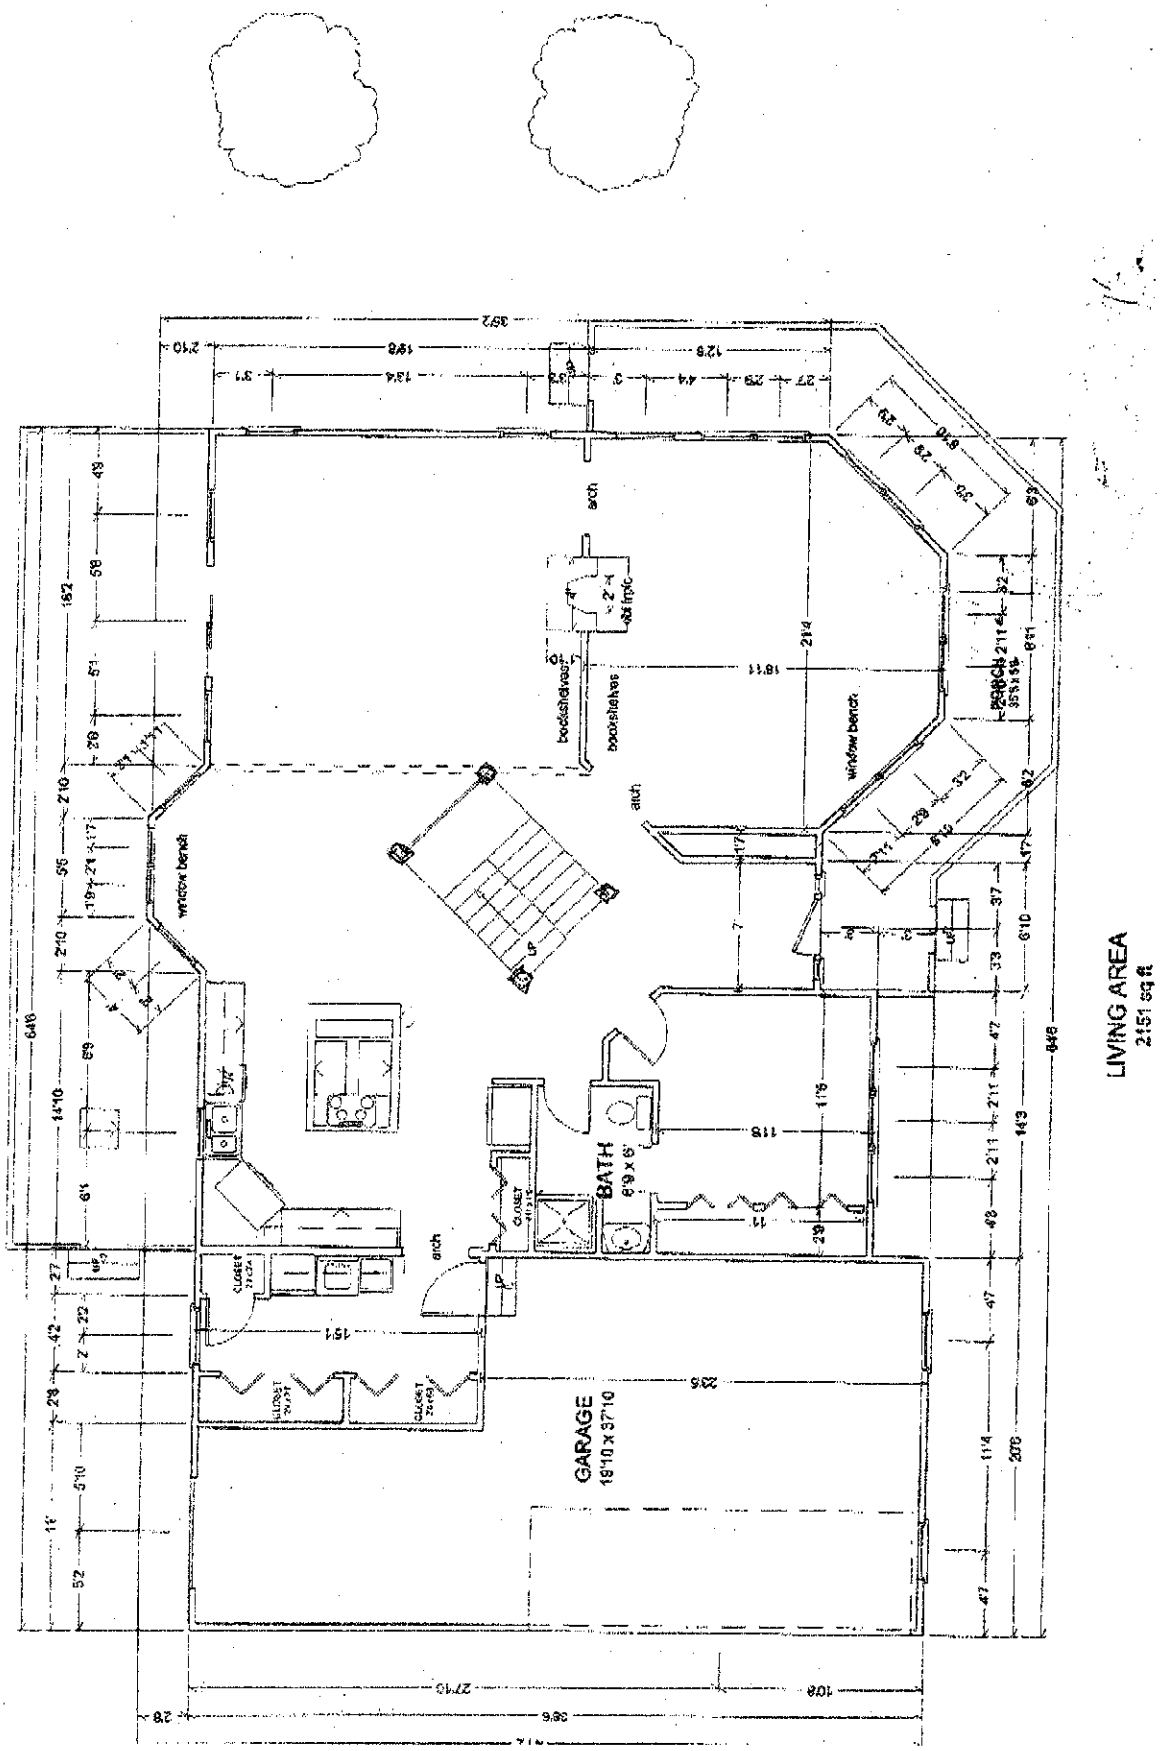

LIVING AREA
2151 sq ft
GARAGE
19'10 x 37'10
BATH
6'9 x 6'
arch
window bench
bookshelves
CLOSET