
Enwod Custom Homes, Inc.
Boyun Residence
Lot 826 The Point
Main Level, Right Side
NOT TO SCALE

Acknowledgement of Plans Submittal ONLY

Date _____

Date 10/10/06

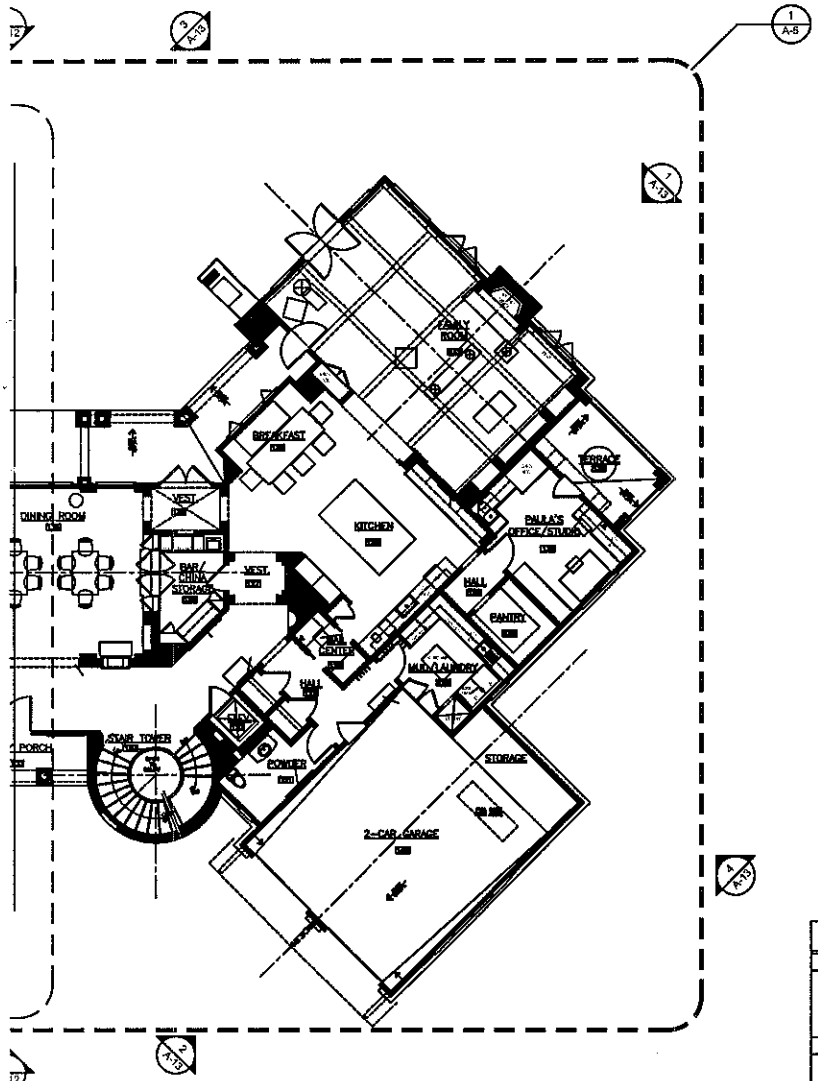

1 MAIN LEVEL KEY PLAN

SQUARE FOOTAGE CALCULATIONS	
LOWER LEVEL PLAN	
CONDITIONED SPACES	724 SQUARE FEET
GARAGES / STORAGE	2,091 SQUARE FEET
COVERED PORCHES	N/A
OPEN PORCHES / STAIRS	N/A
MAIN LEVEL PLAN	
CONDITIONED SPACES	6,289 SQUARE FEET
GARAGES / STORAGE	2,046 SQUARE FEET
COVERED PORCHES	764 SQUARE FEET
OPEN PORCHES	115 SQUARE FEET
UPPER LEVEL PLAN	
CONDITIONED SPACES	4,868 SQUARE FEET
STORAGE / MECH.	945 SQUARE FEET
COVERED PORCHES	292 SQUARE FEET
OPEN PORCHES	702 SQUARE FEET
TOTALS	
CONDITIONED SPACES	11,574 SQUARE FEET
GARAGES / STORAGE	4,682 SQUARE FEET
COVERED PORCHES	1,016 SQUARE FEET
OPEN PORCHES / STAIRS	816 SQUARE FEET

NOT FOR CONSTRUCTION

HARRISON DESIGN ASSOCIATES ARCHITECTS
ATLANTA • SANTA BARBARA
3156 Cains Hill Place, NW
Atlanta, Georgia 30305
phone: (404) 365-7769
fax: (404) 365-7769
harrisondesignassociates.com

All drawings are the property of Harrison Design Associates, and must be returned at the completion of work. They shall not be reproduced, modified, or revised in any way without this written consent from, and proper compensation to the Associates. The contractor shall check and verify all dimensions and report any discrepancies to the Associates before proceeding with the work. The Associates shall protect its right and be reimbursed for all legal and court costs, etc., for any necessary protection of the drawings. Submission of these drawings to any public body for any use does not release in any way the copyright and ownerships of drawings provisions listed herein.

127 THURSTONS WAY
CORNELIUS, NC

stamps

revisions


date 02.03.2006
scale 1/8" = 1'-0"
drawn dlv/EB
checked GP
project no. 816.10
title MAIN LEVEL KEY PLAN
sheet no. A-1

Acknowledgement Of
Plans Submittal ONLY!

_____ Date _____

_____ Date 10/10/02


ELROD CUSTOM HOMES, INC.
BOYKIN RESIDENCE
LOT 826 THE POINT
MAIN LEVEL, LEFT SIDE
NOT TO SCALE

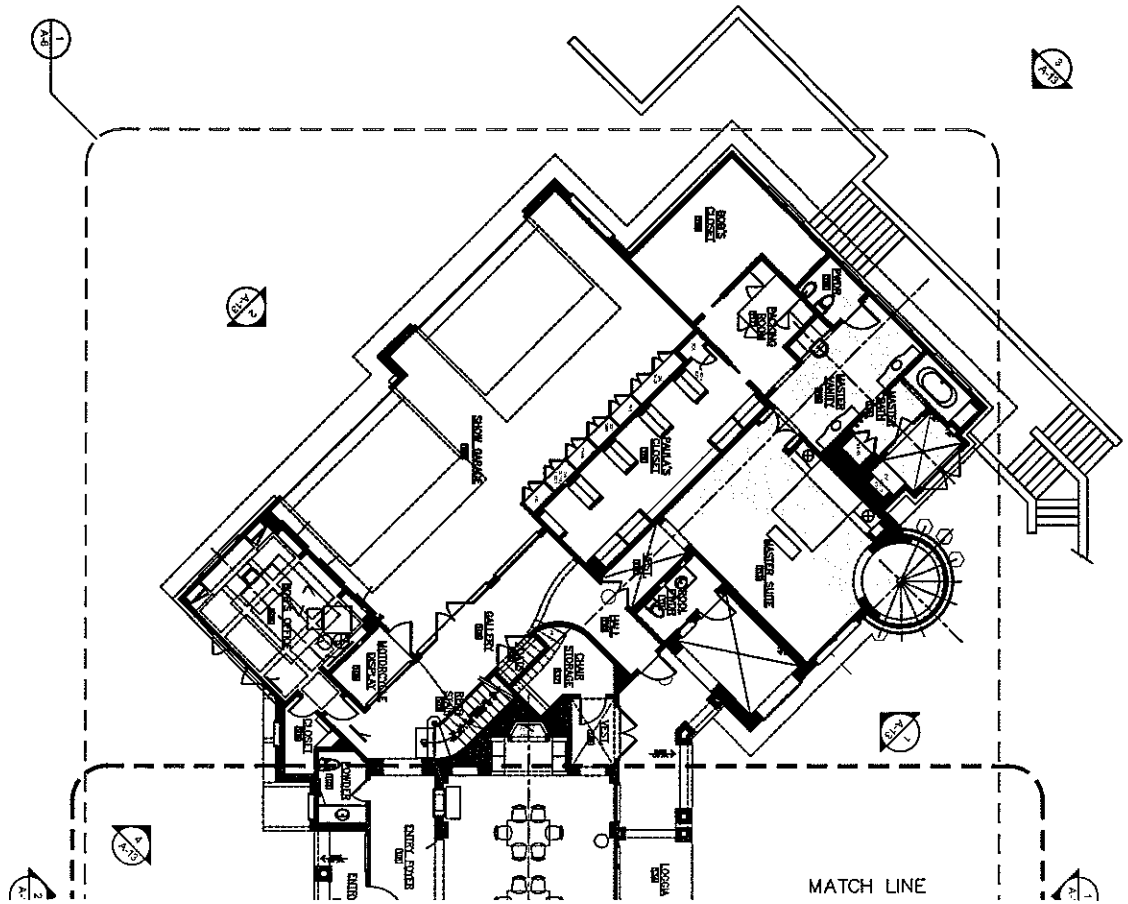

Elrod Custom Homes, Inc.
Boykin Residence
Lot 826 The Point

Upper Level. Right Side

Not to scale

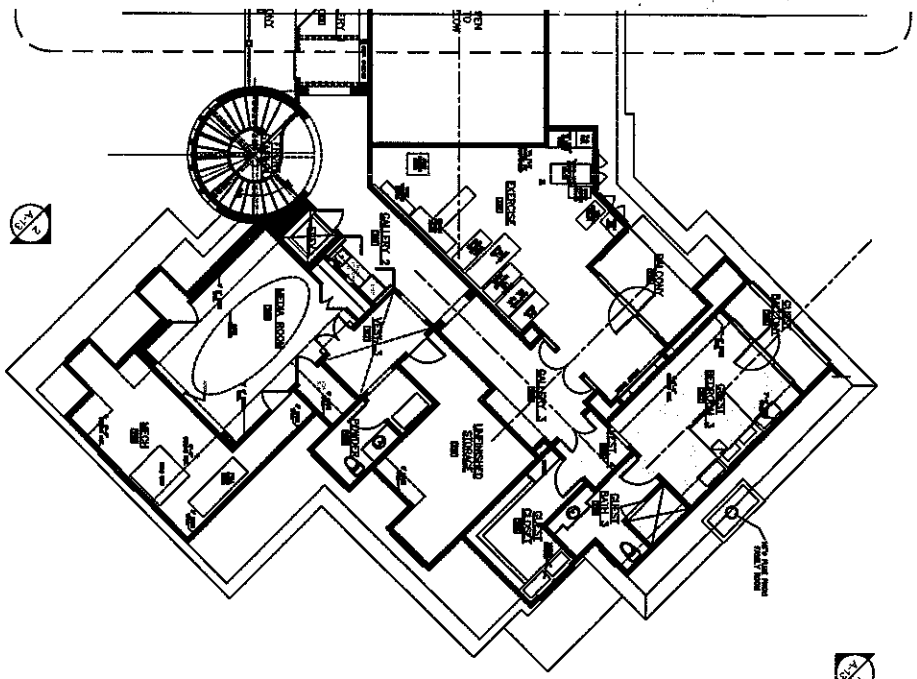

1 UPPER LEVEL KEY PLAN

NOT FOR CONSTRUCTION

Acknowledgement Of
Plans Submittal ONLY!

_____ Date_____

_____ Date 10-10-06

127 THURSTONS WAY

CORNELIUS, NC

HARRISON DESIGN ASSOCIATES
ARCHITECTS

ATLANTA • SANTA BARBARA

3198 Cains Hill Place, NW
Atlanta, Georgia 30305
phone: (404) 365-7769
fax: (404) 365-7769

harrisondesignassociates.com

All drawings are the property of Harrison Design Associates and may not be used on any other work and may not be loaned, copied or disclosed without the written consent of HDA. Visual contact with these drawings shall constitute prima facie evidence of the acceptance of these restrictions. Any unauthorized reuse, modification or disclosure will be at user's sole risk and without liability to HDA. Client agrees to indemnify and hold harmless HDA from all claims, damages, losses and expenses including attorney's fees arising out of or resulting therefrom. Any such unauthorized use, modification or disclosure will entitle HDA to compensation in an amount of not less than $10,000.00 or such greater amount as may be determined by a court of competent jurisdiction. In the event HDA shall prevail in any action in law or equity to enforce any of the provisions hereof, HDA shall be entitled to recover from the responsible user, modifier or discloser all reasonable attorney's fees and costs incurred in connection therewith.

stamps	
revisions	
date	02.03.2006
scale	1/8" = 1'-0"
drawn	GS/ES
checked	GP
project no.	816.10
title	UPPER LEVEL KEY PLAN
sheet no.	A-2

ELROD CUSTOM HOMES, INC.
BOYKIN RESIDENCE
LOT 826 TIDE POINT

UPPER LEVEL, LEFT SIDE

NOT TO SCALE

Acknowledgement Of
Plans Submittal ONLY!

_____ Date_____

_____ Date 10/10/22

