
ELROD CUSTOM HOMES, INC.
LOT 726 THE POINT
MAIN LEVEL

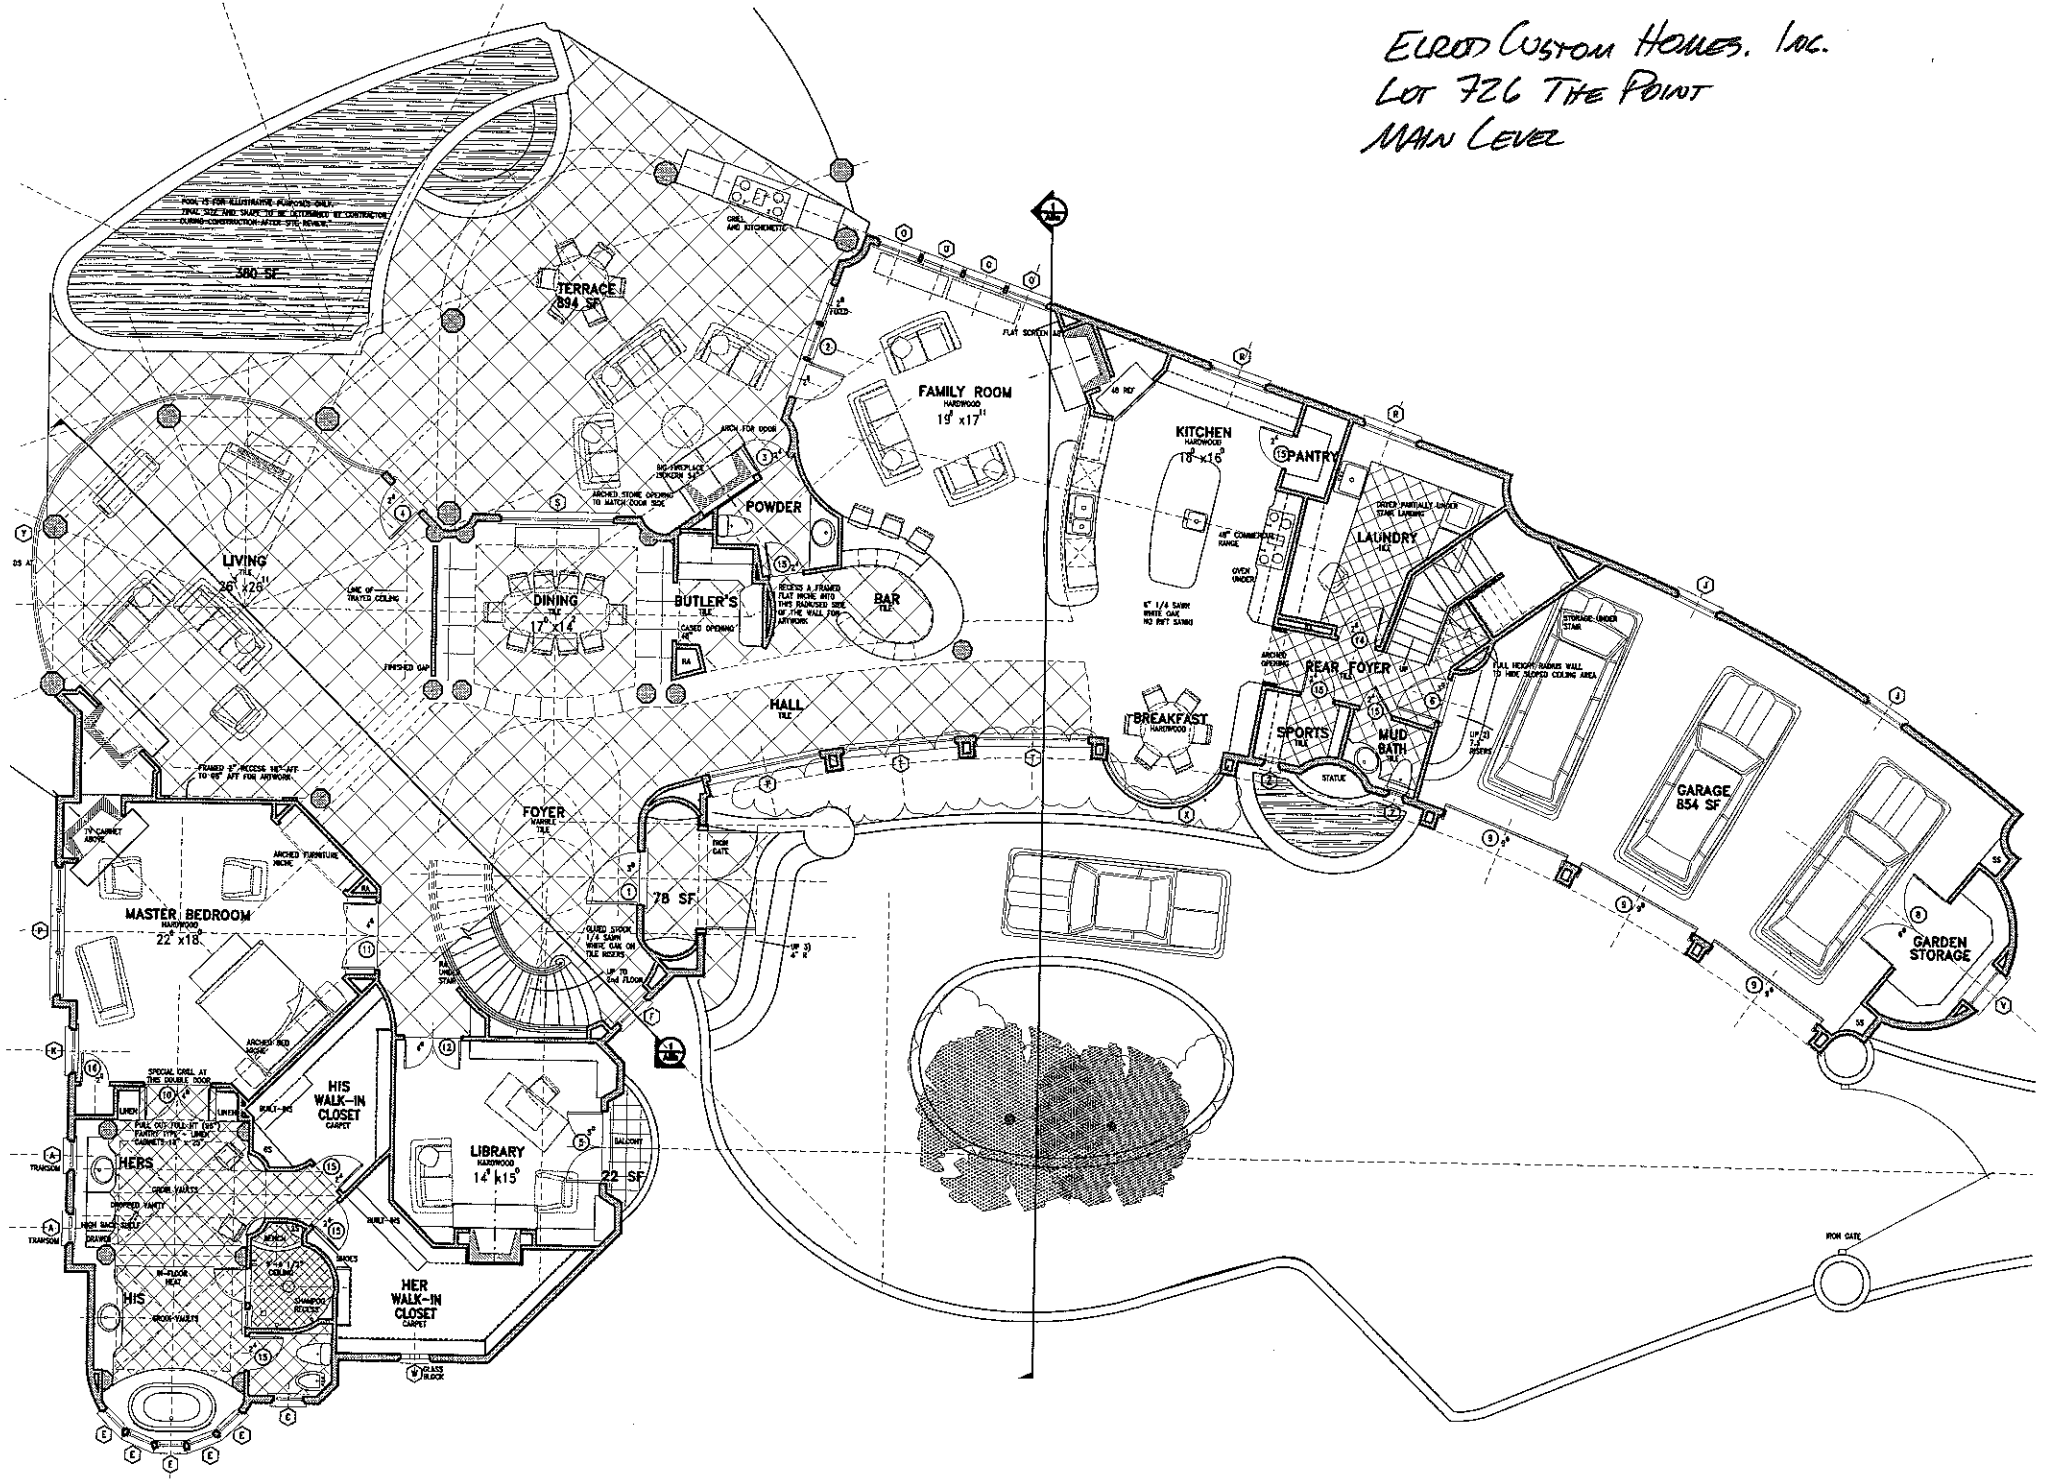

ELRED Custom Homes, Inc.
Lot 726 The Point
Second Level

