Rec'd 3-26-98.

PLOT PLAN

OF

_____ LAKE MIST DRIVE. LOT 20 BLOCK 4 OF THE HARBOUR PHASE 4

DAVIDSON TOWNSHIP, IREDELL COUNTY, N.C.

MAP BOOK 28 PAGE 111

PROPERTY OF M/I HOMES


PREPARED BY PRINCIPLE SURVEYING INC., 4400 MORRIS PARK DR., SUITE M, CHARLOTTE, N.C.

SCALE: 1" - 50' NOT FOR RECORDATION, CONVEYANCES, OR SALES MARCH 10, 1998

NOT A PHYSICAL SURVEY

DISK 75
HR2084

PLAN: ROCHELLE
REQUESTED BY DEBBIE
OPTIONS:
3CSL LEFT
3C BONUS ROOM
FULL BRICK
18 X 20 DECK *
FIREPLACE

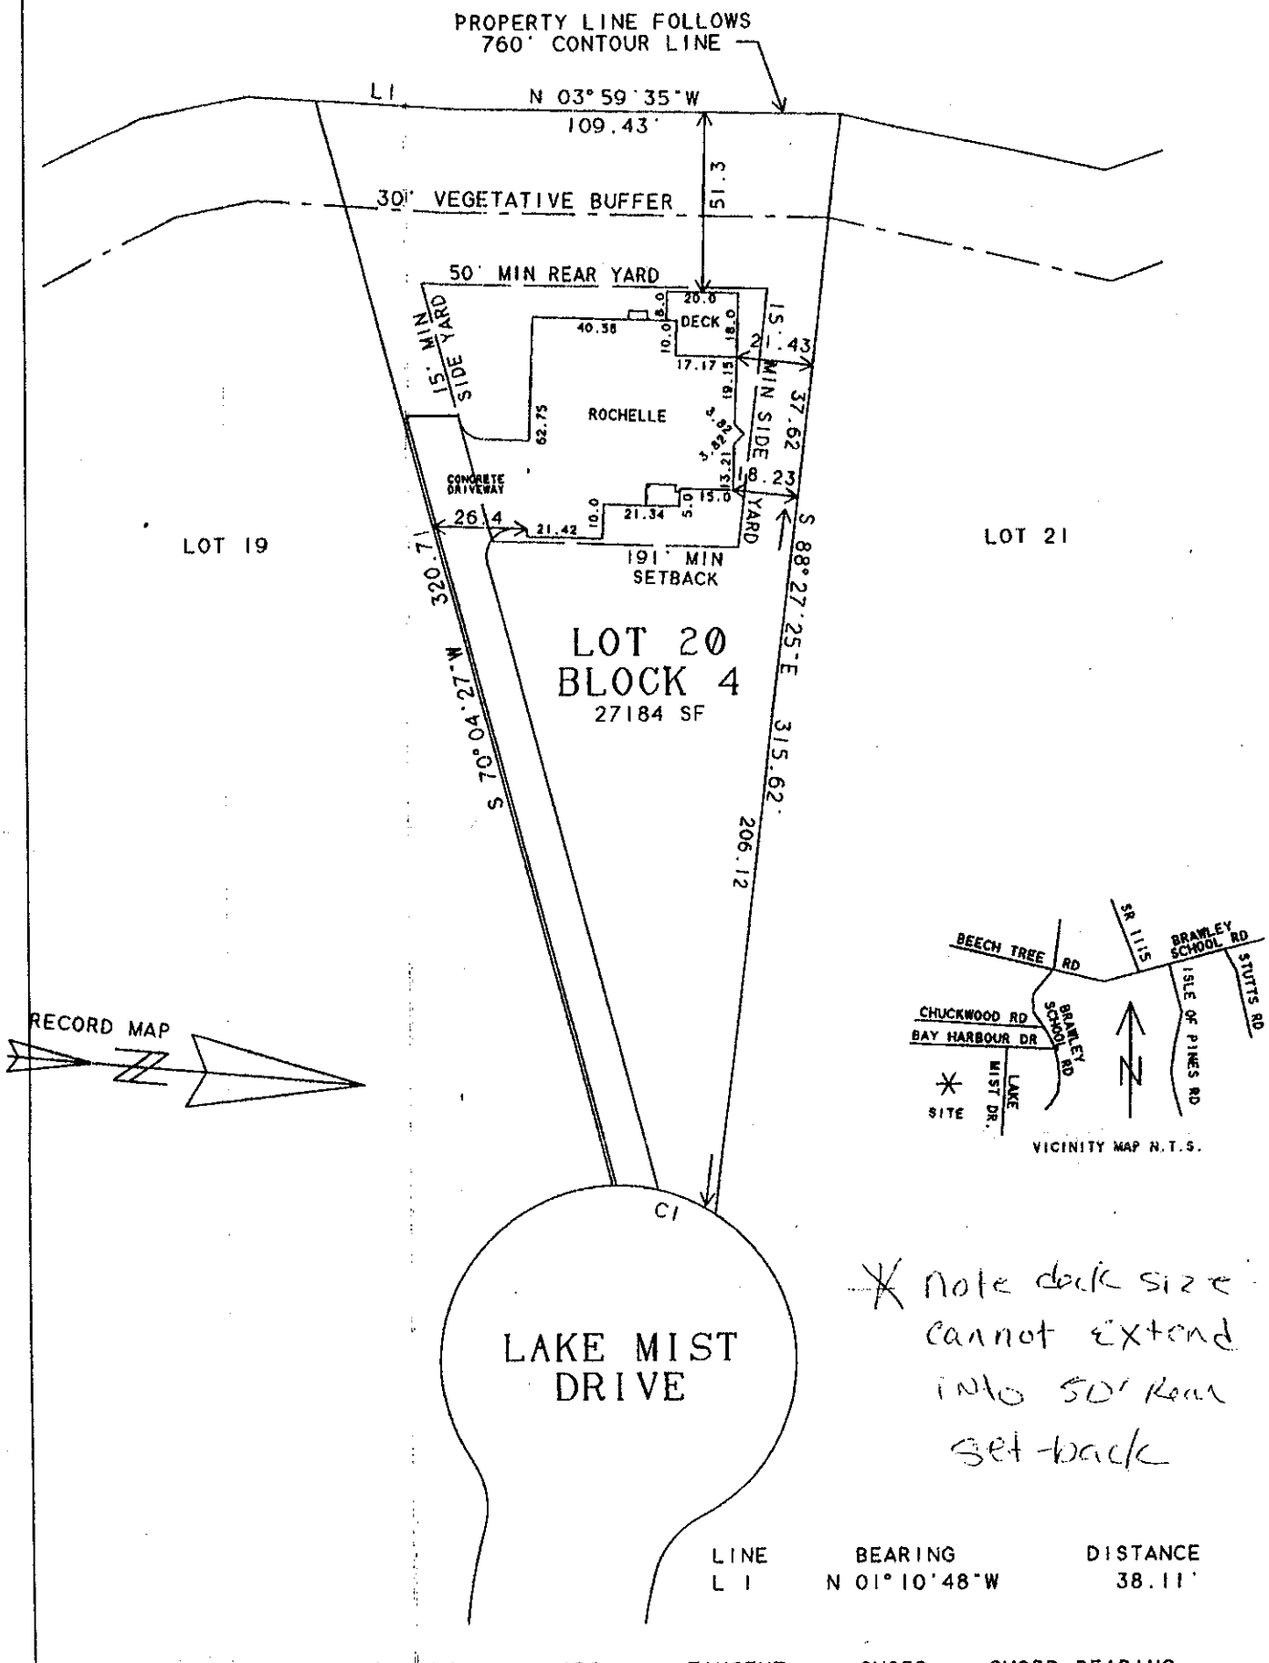

* note deck size cannot extend into 50' Rear set-back

LINE	BEARING	DISTANCE
L 1	N 01°10'48"W	38.11'

CURVE	DELTA ANGLE	RADIUS	ARC	TANGENT	CHORD	CHORD BEARING
C 1	34°54'27"	50.00'	30.46'	15.72'	29.99'	S 10°44'28"W