978-2071.

PRELIMINARY PLOT PLAN

OF

SILVER EAGLE LANE. LOT 30 BLOCK 4 OF THE HARBOUR PHASE 4

DAVIDSON TOWNSHIP. IREDELL COUNTY. N.C.

MAP BOOK 28 PAGE 111

PROPERTY OF M/I HOMES

PREPARED BY PRINCIPLE SURVEYING INC.. 4400 MORRIS PARK DR.. SUITE M. CHARLOTTE. N.C.


SCALE: 1" - 50' NOT FOR RECORDATION. CONVEYANCES. OR SALES JULY 8. 1998

NOT A PHYSICAL SURVEY

REVISED JULY 10. 1998
DELETE BRICK FRONT PER DEBBIE.

DISK 83
HR30B4

REVISED JULY 23. 1998 CHANGE TO 2 CAR. DELETE DECK. ADD MORNING BAY. LOCATE HOUSE 26' OFF LEFT P/L AND 1' OFF REAR SETBACK PER LANCE.

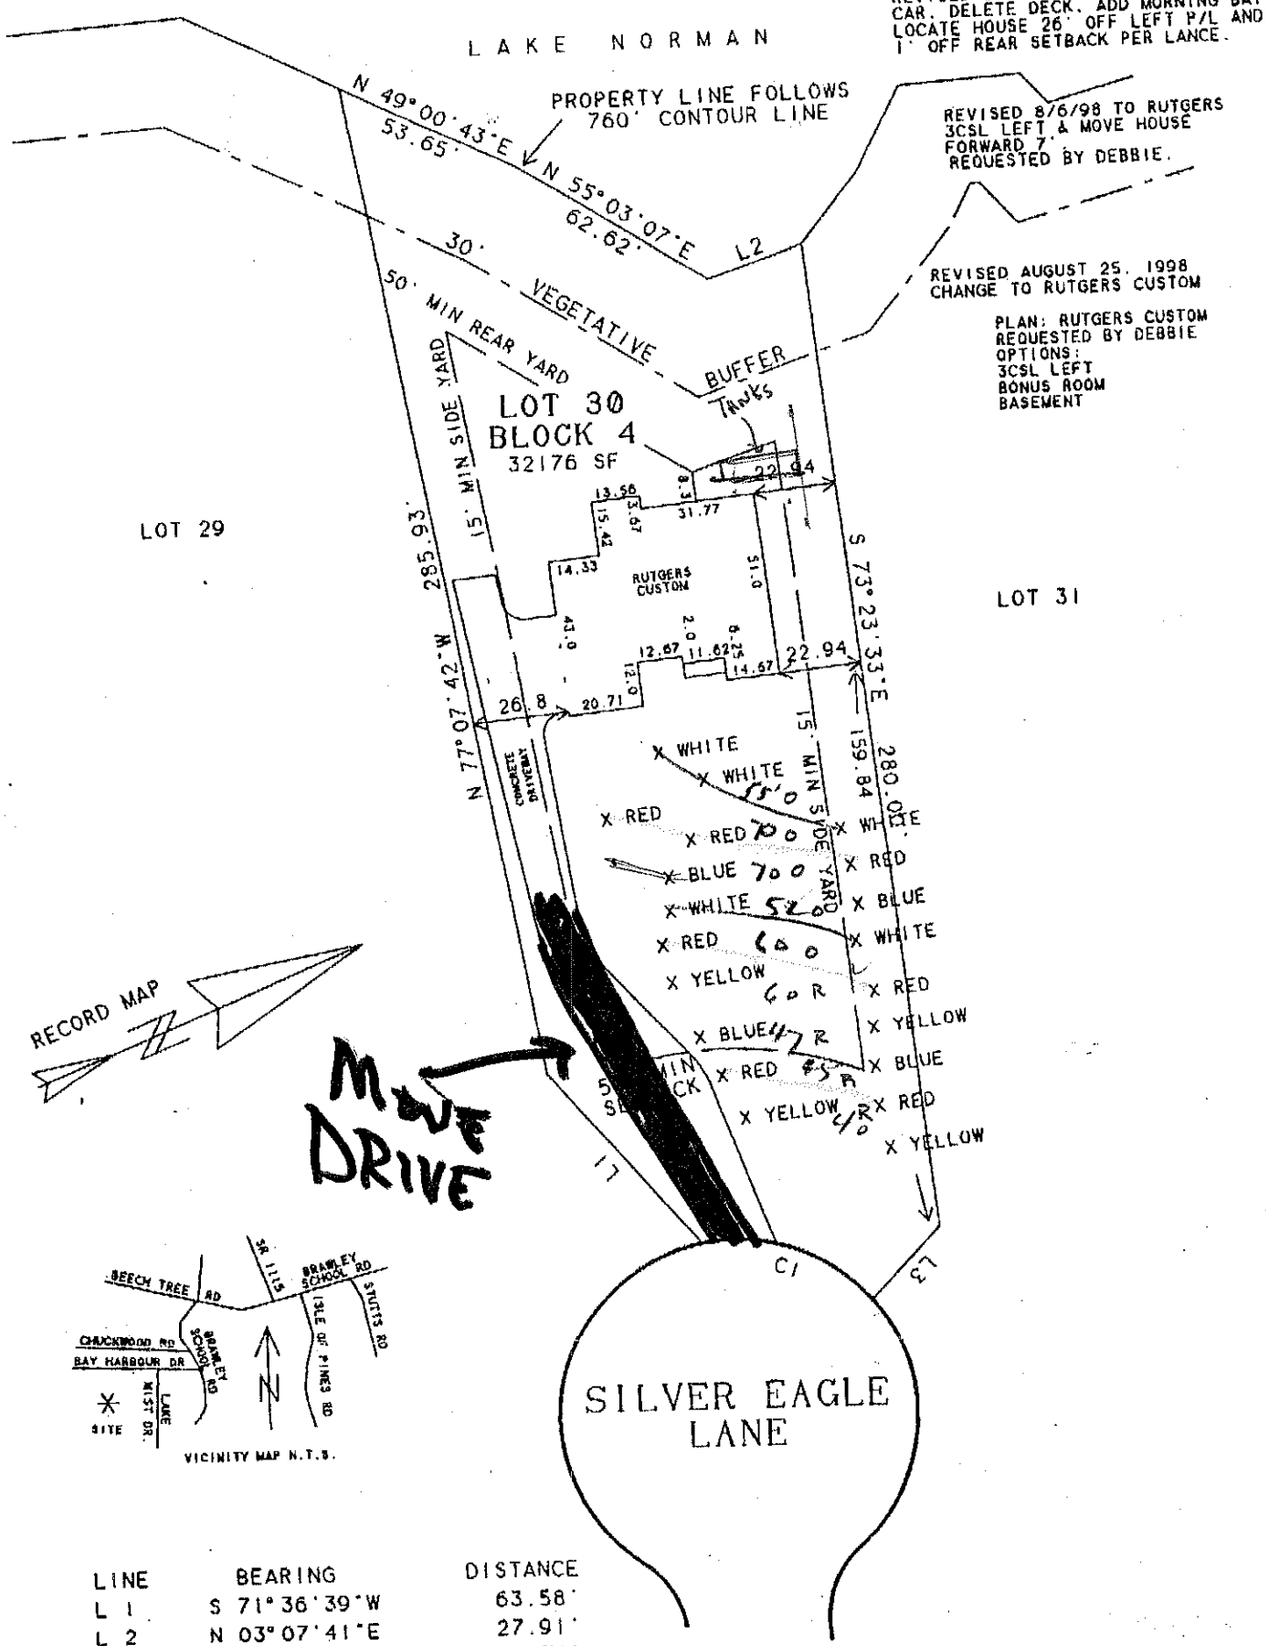

REVISED 8/6/98 TO RUTGERS 3CSL LEFT & MOVE HOUSE FORWARD 7' REQUESTED BY DEBBIE.

REVISED AUGUST 25. 1998
CHANGE TO RUTGERS CUSTOM

PLAN: RUTGERS CUSTOM
REQUESTED BY DEBBIE
OPTIONS:
3CSL LEFT
BONUS ROOM
BASEMENT

VICINITY MAP N.T.S.

LINE	BEARING	DISTANCE
L 1	S 71°36'39"W	63.58'
L 2	N 03°07'41"E	27.91'
L 3	S 23°18'35"E	27.74'

CURVE	DELTA ANGLE	RADIUS	ARC	TANGENT	CHORD	CHORD BEARING
C 1	60°00'19"	50.00'	52.36'	28.87'	50.00'	S 42°09'57"W