
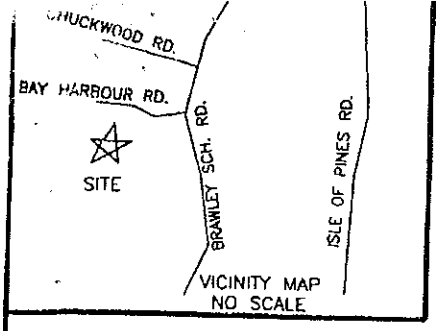


ROUGH STAKE	/ /96	
FOOTER STAKE	/ /96	
PIN-FOOTER	/ /96	
FOUNDATION	/ /96	

Curve	Radius	Arclength	Chord Bearing	Chord
C1	R=50.00	L=38.34	S 74° 17' 26" E	37.41'

Line	Bearing	Distance
L1	N 37° 40' 5" E	3.00'
L2	N 8° 15' 45" W	20.12'
L3	N 5° 11' 54" E	30.28'
L4	N 26° 57' 11" E	25.30'
L5	N 4° 39' 6" E	27.24'

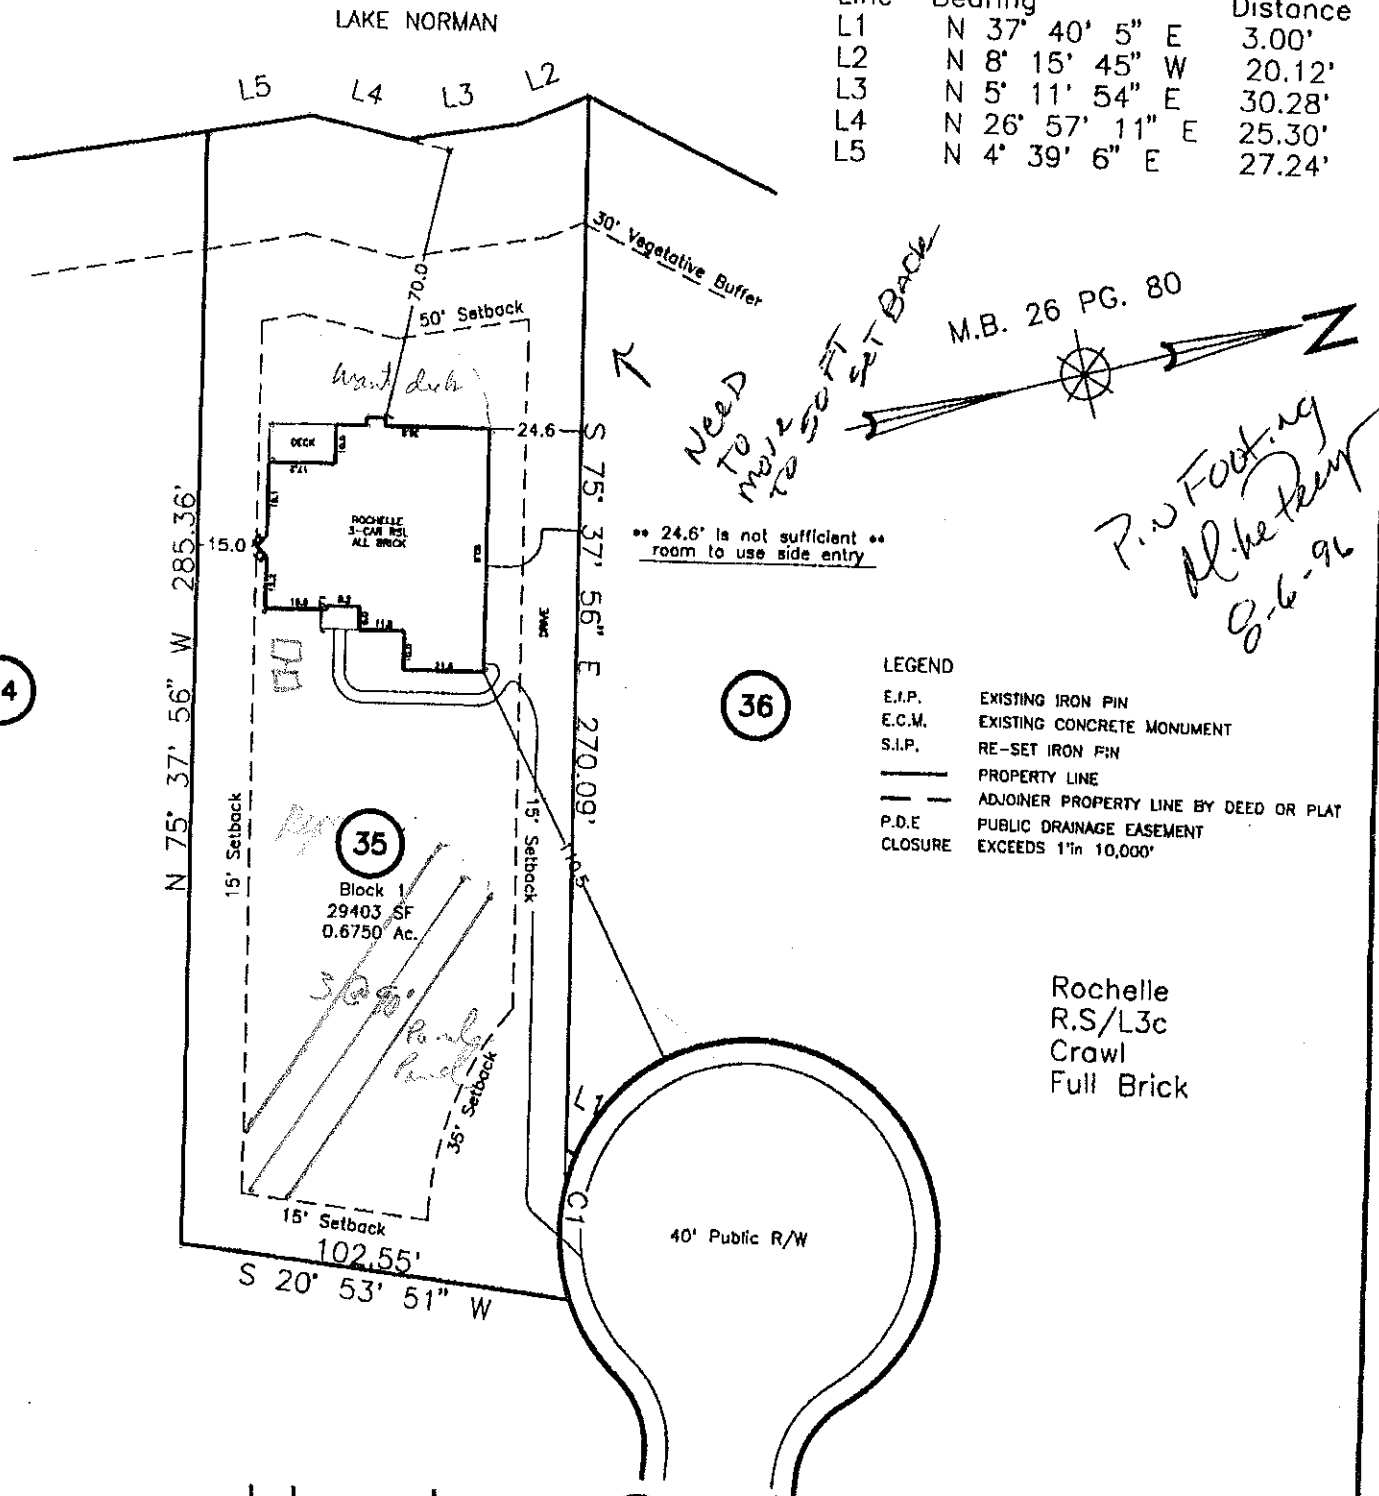

LEGEND

E.I.P.	EXISTING IRON PIN
E.C.M.	EXISTING CONCRETE MONUMENT
S.I.P.	RE-SET IRON PIN
———	PROPERTY LINE
— —	ADJOINER PROPERTY LINE BY DEED OR PLAT
P.D.E	PUBLIC DRAINAGE EASEMENT
CLOSURE	EXCEEDS 1'in 10,000'

Rochelle
R.S/L3c
Crawl
Full Brick

Hunter Spring Road

Plot Plan OF SURVEY