
THIS IS TO CERTIFY THAT ON THE 21 DAY OF November 19 94 AN ACTUAL SURVEY WAS DONE UNDER MY SUPERVISION OF THE PROPERTY SHOW HEREON. THIS MAP IS NOT INTENDED TO MEET GS 47-30 RECORDING REQUIREMENTS.

SIGNED _____

BAUCOM-DAVIS & ASSOCIATES, REGISTERED SURVEYORS
5104-13 N. I-85 SERVICE ROAD
CHARLOTTE N.C. 28206
PHONE (704) 596-6088

Harvard B:3c
Lf
Set Back As Far As Poss
RotateClockwise To Give Best Ange Of Lake

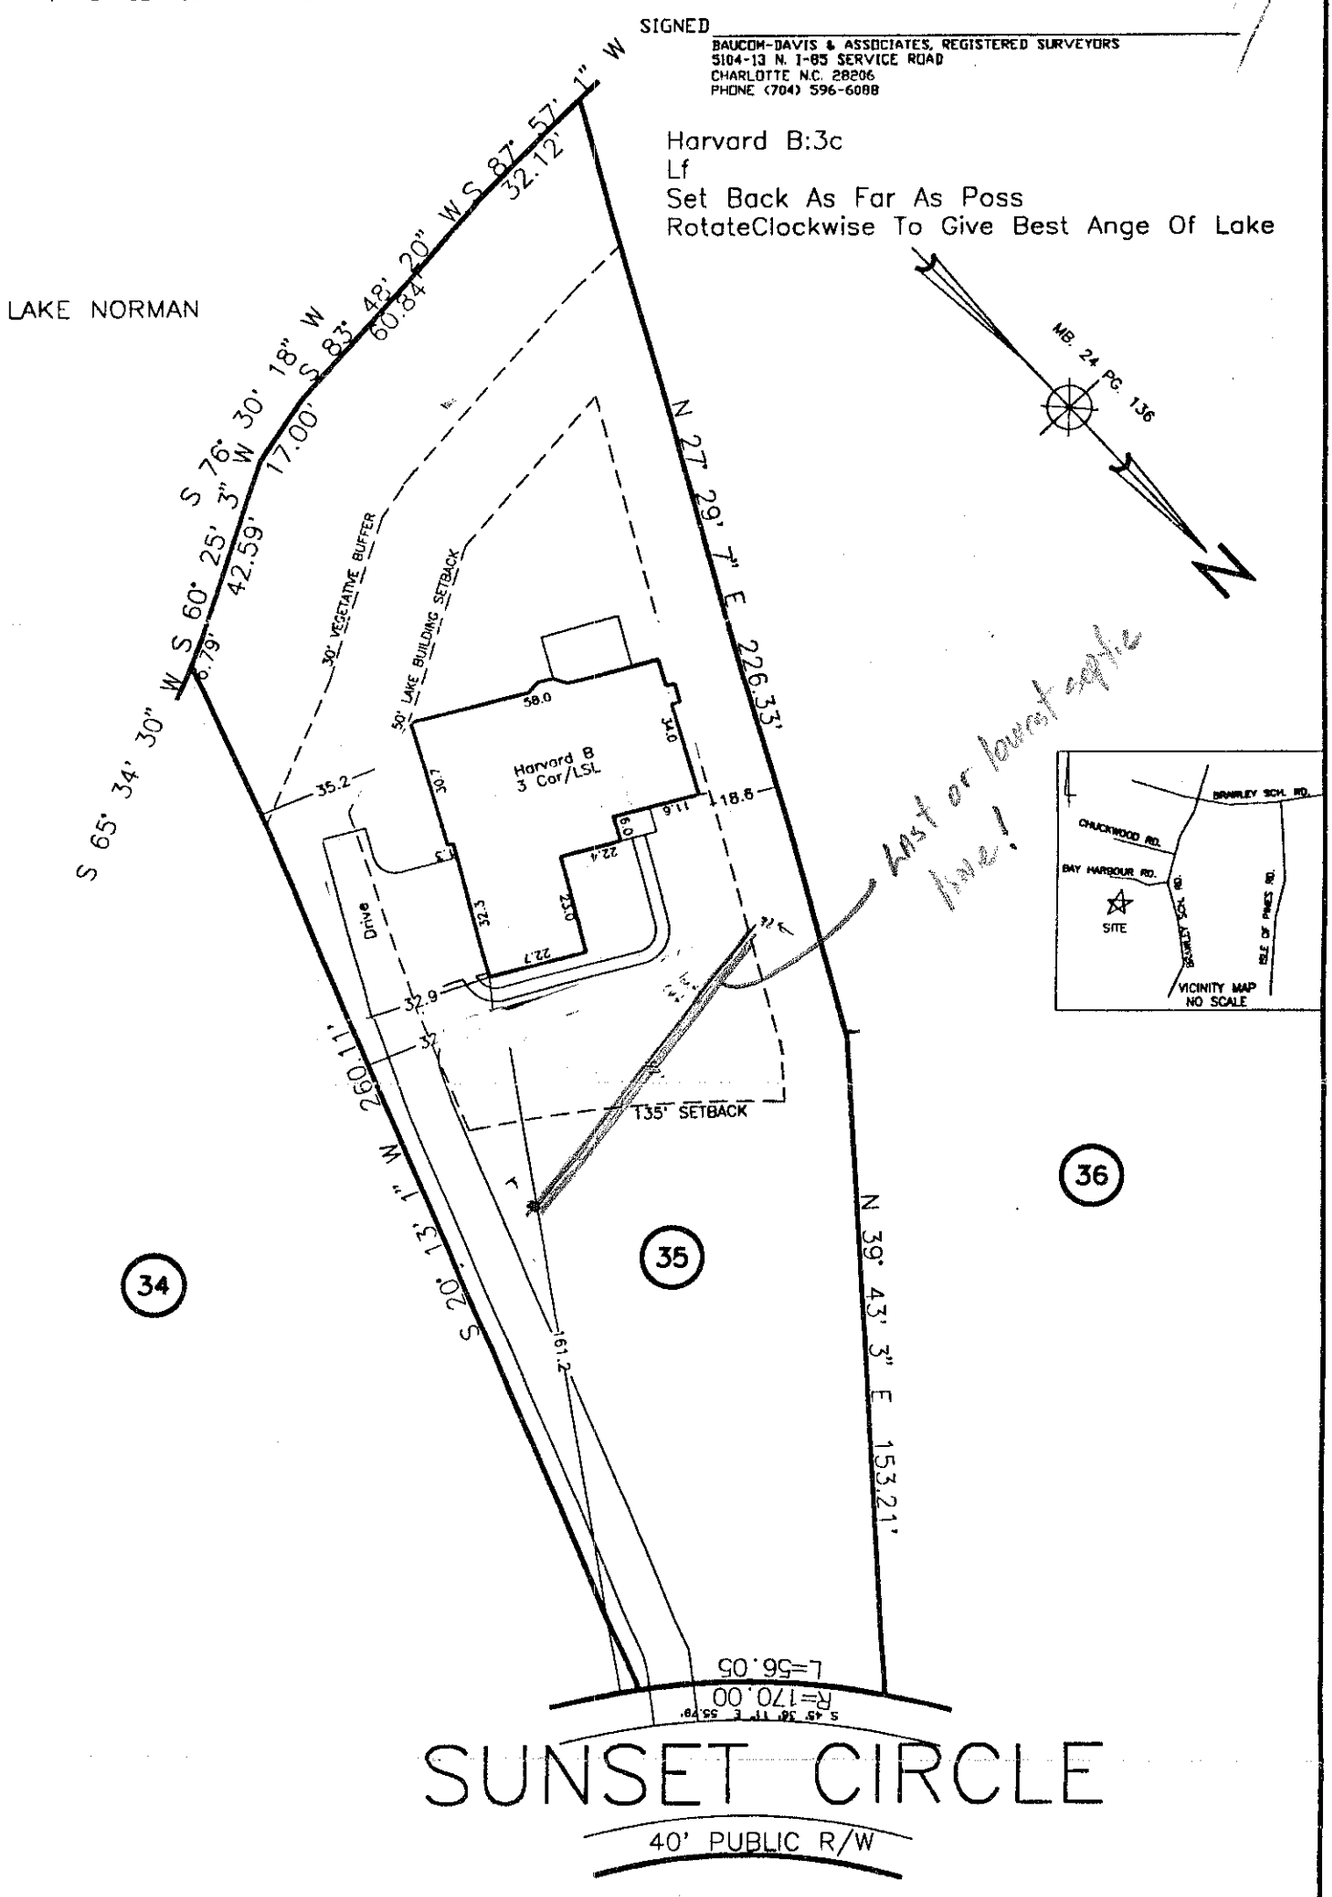

SUNSET CIRCLE

40' PUBLIC R/W

Plot Plan OF SURVEY

Lot 35, The Harbour, Phase 1, Map D

Davidson Twnsp., iredell County, N.C.

SCALE 1"=40'

THE PROPERTY OF M/I Homes, Inc.

MAP RECORDED IN BOOK 24 AT PAGE 136 DEED RECORDED IN BOOK _____ PAGE _____

Drawn By: MARTIN

12727