
PLOT PLAN

OF

CYPRESS COVE LANE LOT 45 BLOCK 1 OF THE HARBOUR PHASE 2
DAVIDSON TOWNSHIP. IREDELL CO., N.C.
MAP BOOK 26 PAGE 80
PROPERTY OF M/I HOMES
PREPARED BY PRINCIPLE SURVEYING INC., 4400 MORRIS PARK DR., SUITE M, CHARLOTTE, N.C.
SCALE: 1" = 60' NOT FOR RECORDATION, CONVEYANCES, OR SALES FEBRUARY 10, 1997

DISK 50
HR4581

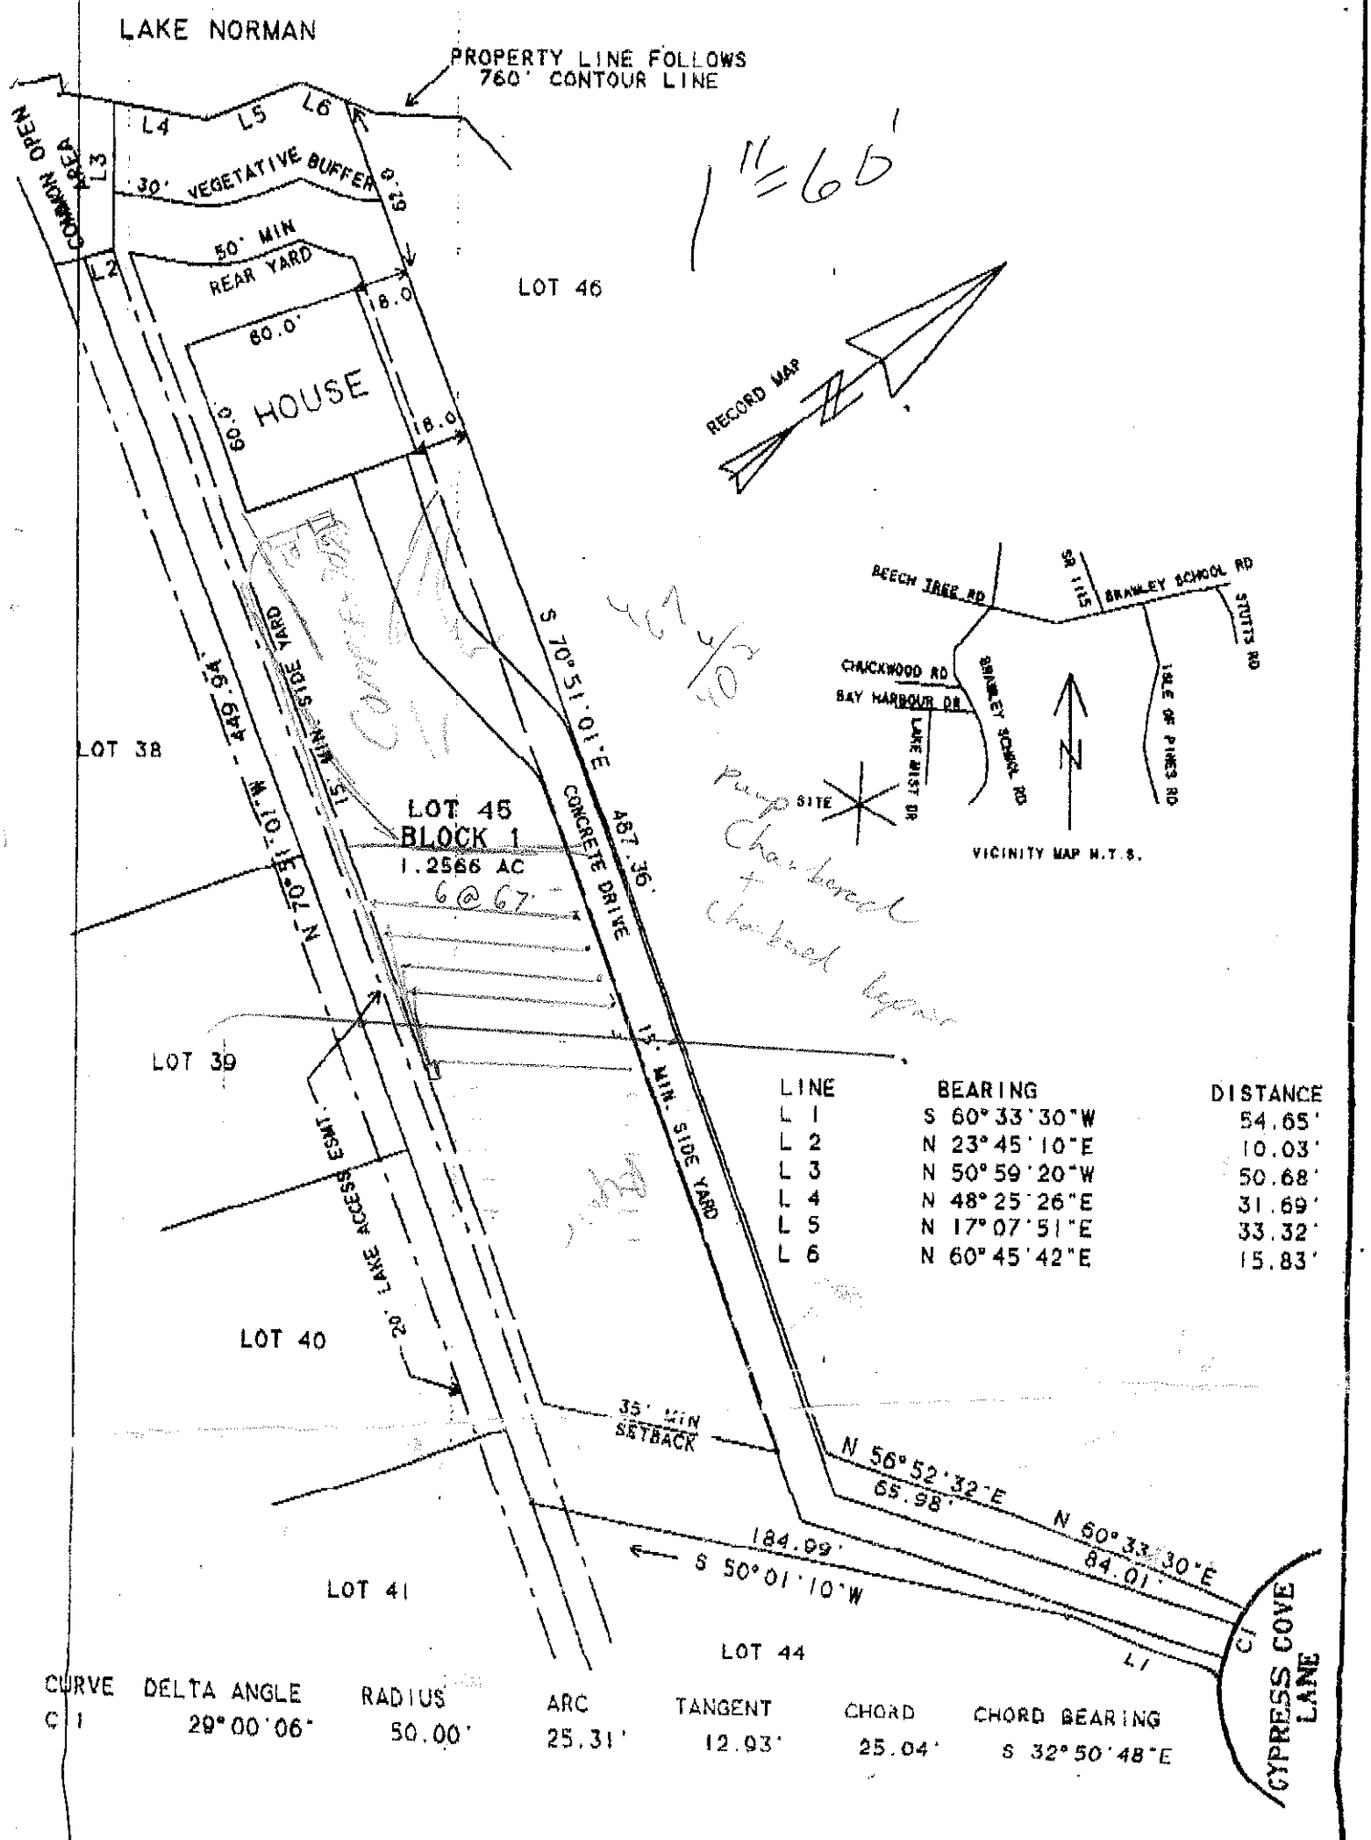

LINE	BEARING	DISTANCE
L 1	S 60°33'30"W	54.65'
L 2	N 23°45'10"E	10.03'
L 3	N 50°59'20"W	50.68'
L 4	N 48°25'26"E	31.69'
L 5	N 17°07'51"E	33.32'
L 6	N 60°45'42"E	15.83'

CURVE	DELTA ANGLE	RADIUS	ARC	TANGENT	CHORD	CHORD BEARING
C 1	29°00'06"	50.00'	25.31'	12.93'	25.04'	S 32°50'48"E