PRELIMINARY PLOT PLAN


OF

119 SANIBEL LANE. LOT 61 BLOCK 3 OF THE HARBOUR PHASE 3 MAP 2 & THE HARBOUR PHASE 6
DAVIDSON TOWNSHIP. IREDELL COUNTY. N.C.
MAP BOOK 29 PAGE 6
PROPERTY OF ZARING HOMES
PREPARED BY PRINCIPLE SURVEYING INC.. 4400 MORRIS PARK DR.. SUITE M. CHARLOTTE. N.C.
SCALE: 1" - 50' NOT FOR RECORDATION. CONVEYANCES. OR SALES APRIL 29. 1999
NOT A PHYSICAL SURVEY

DISK 107
HR6183

FOR ROUGH STAKE ONLY

PLAN: YARDLEY C GENERIC
REQUESTED BY BOB
OPTIONS:
2CSL LEFT

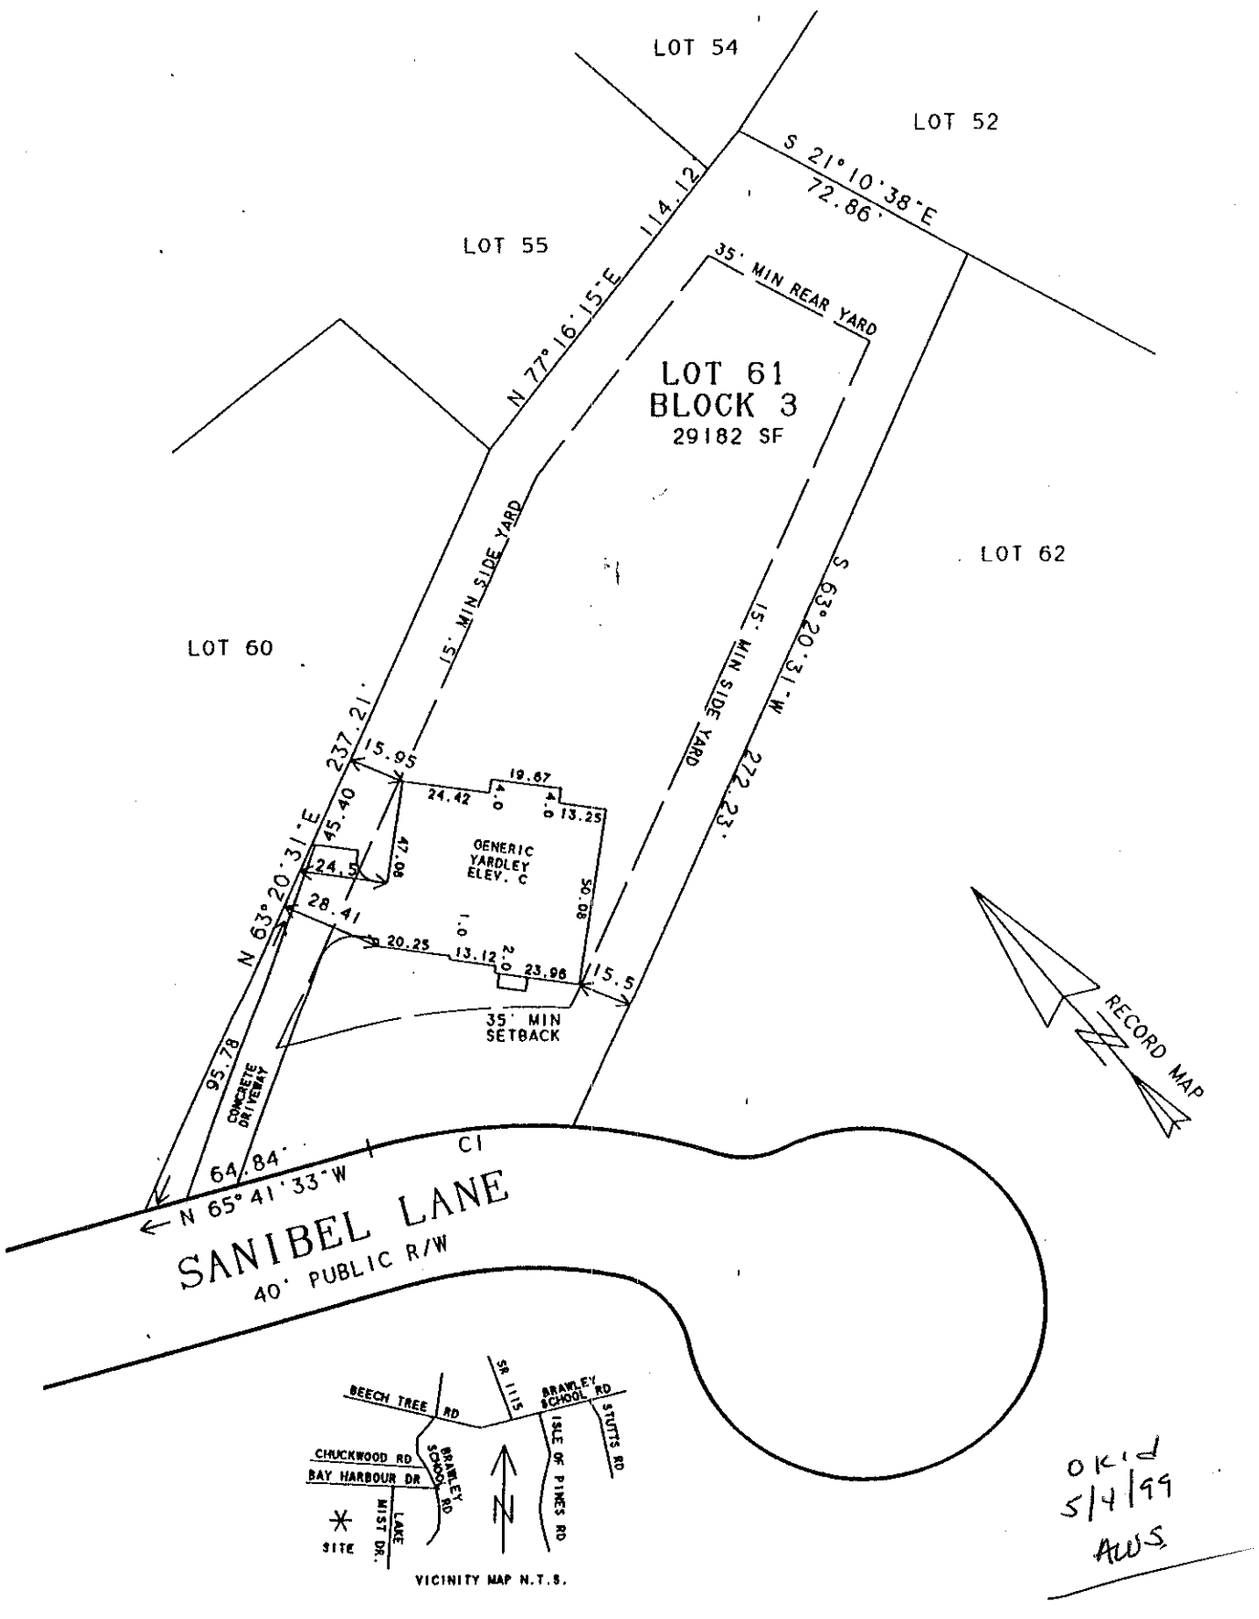

OK'd
5/4/99
AWS

CURVE	DELTA ANGLE	RADIUS	ARC	TANGENT	CHORD	CHORD BEARING
C 1	19°17'19"	170.00'	57.23'	28.89'	56.96'	N 56°02'37"W