
FOLSTAD RES - NEW PLAN

4 BEDROOM
4½ BATH

– PRELIMINARY –
– DO NOT COPY
– NOT FOR FIELD USE

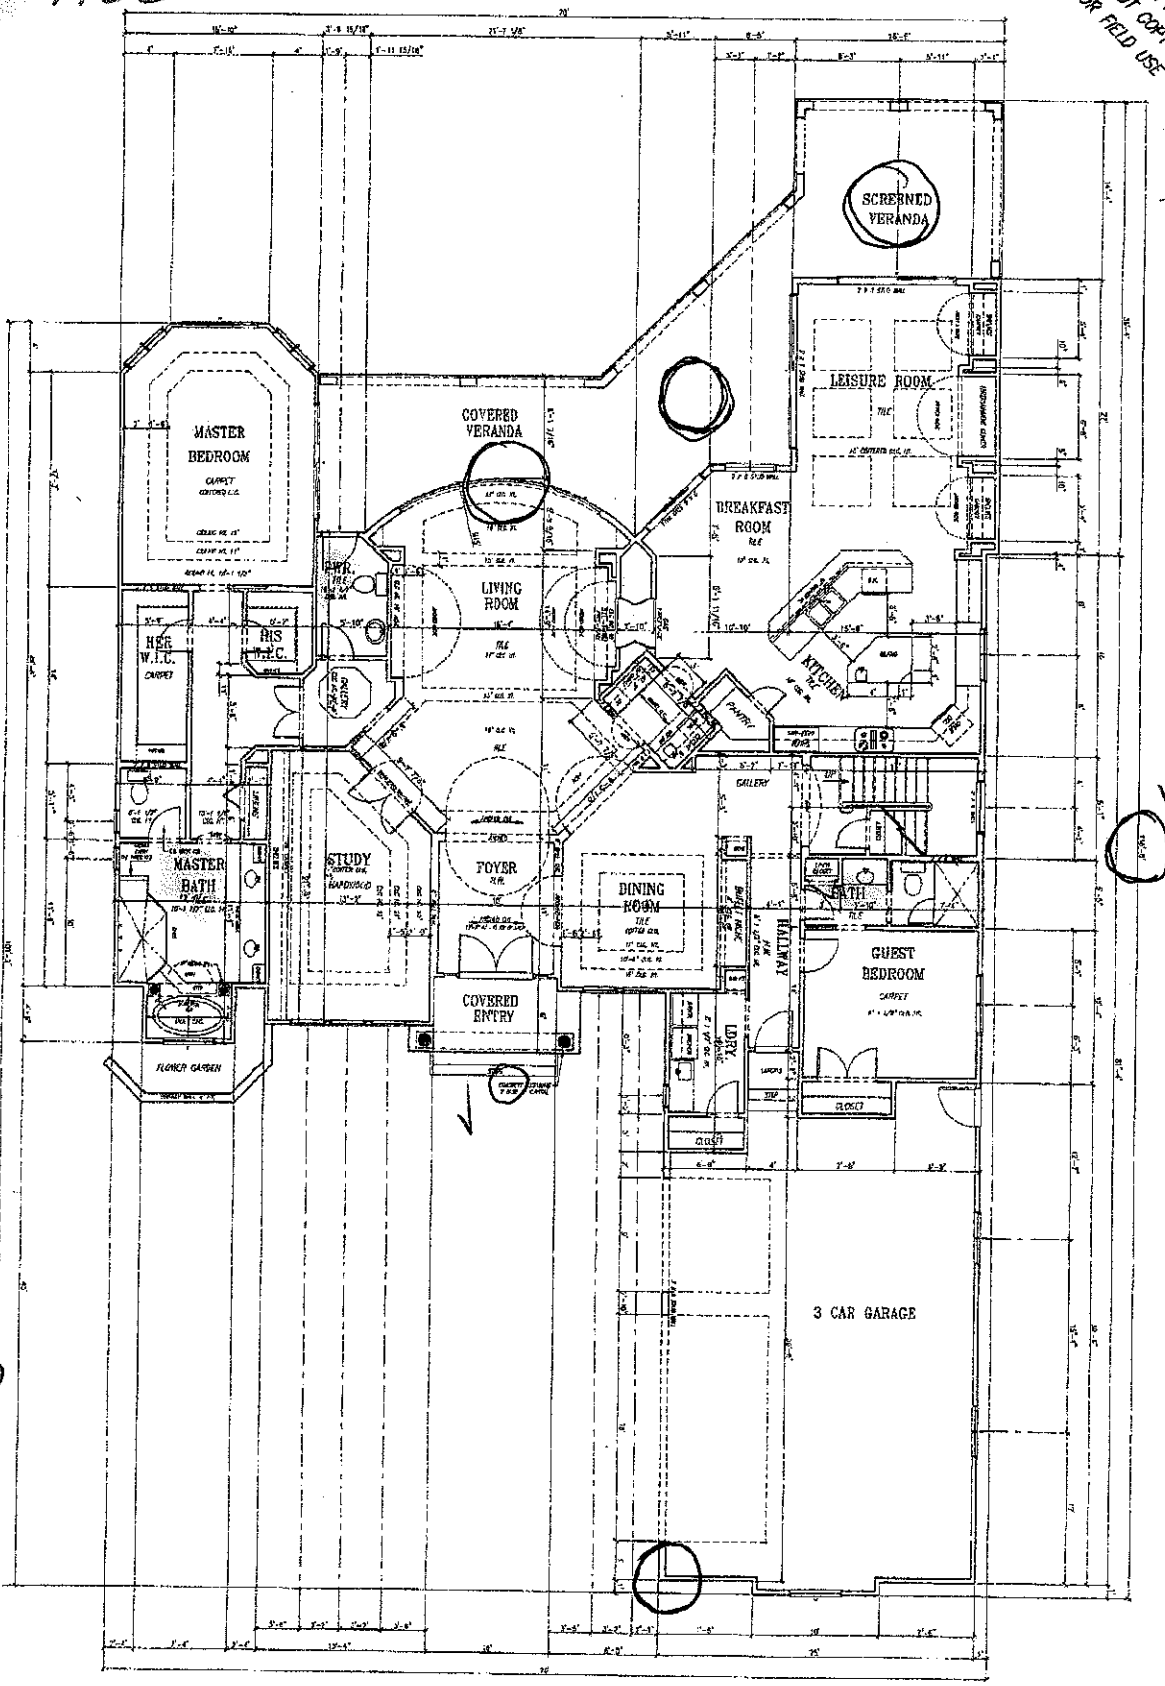

First Floor Plan

118'-8"

09/06/2002 THU 10:36 FAX 704 896 8330 AutoMated Res. Design 002