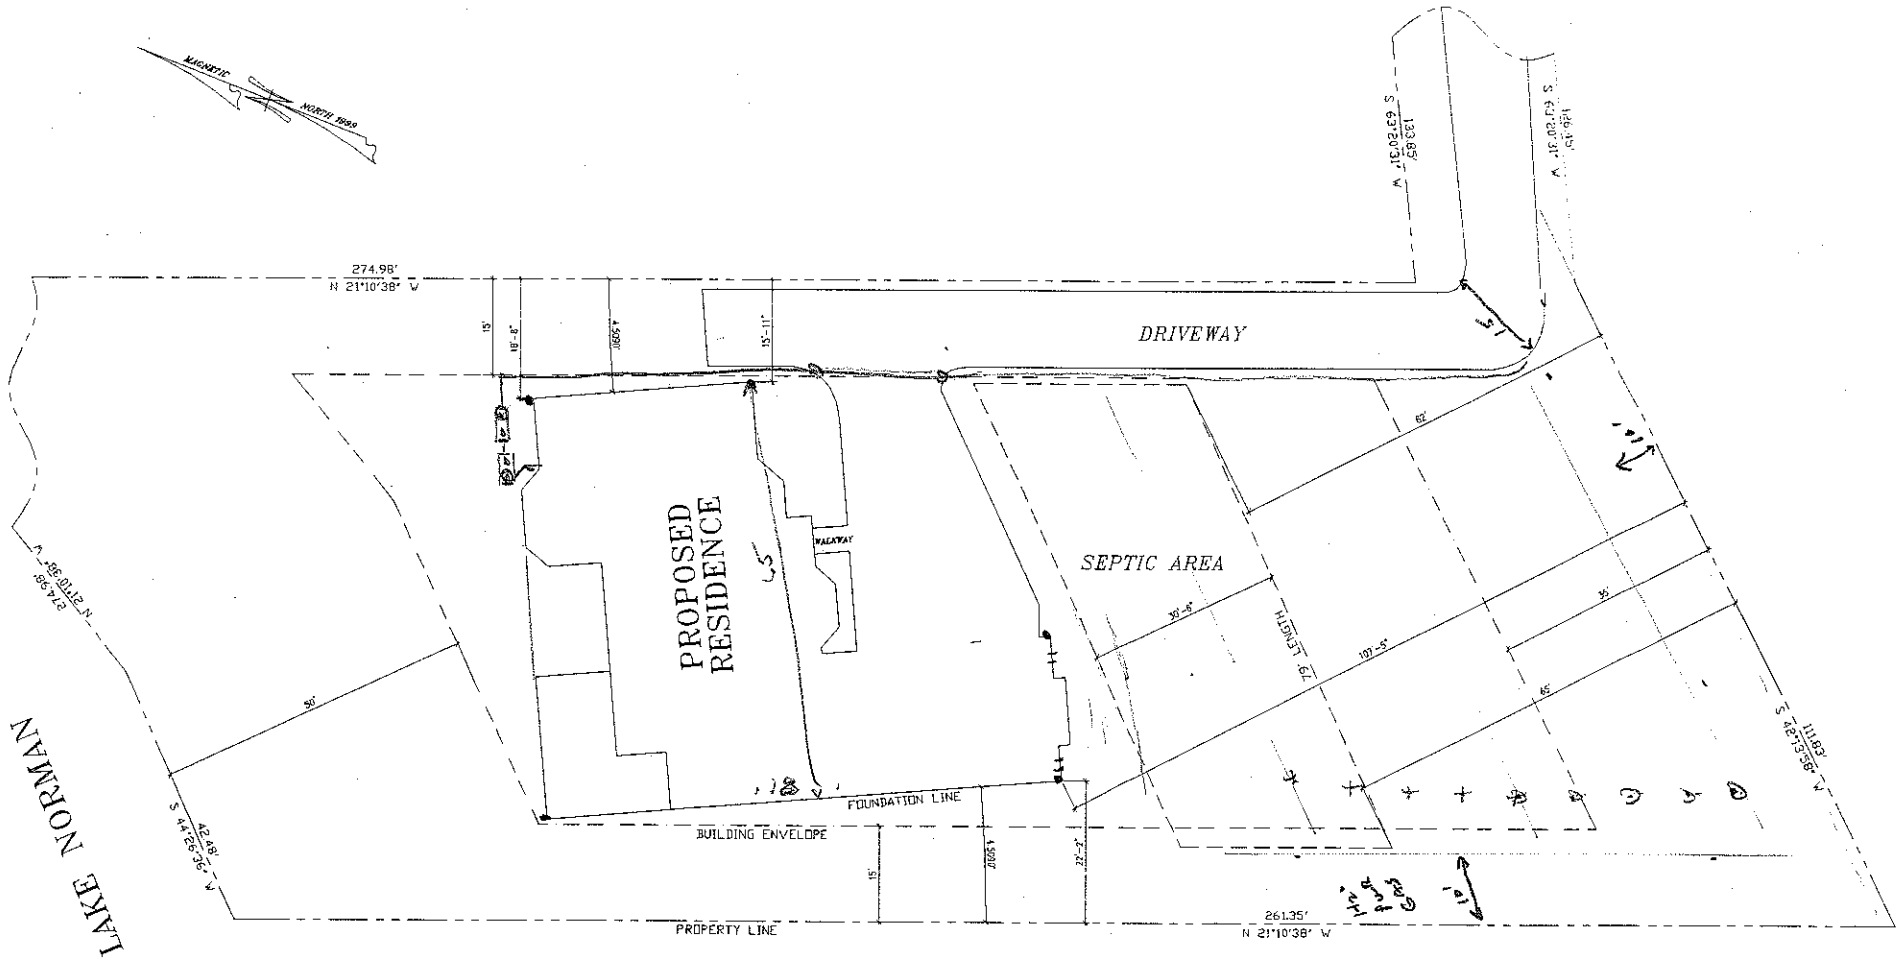


Site Plan

The Harbour
Lot # 63

(1" = 30')

2nd LIGHT
RT EAST CENTER

412 Iredell Court