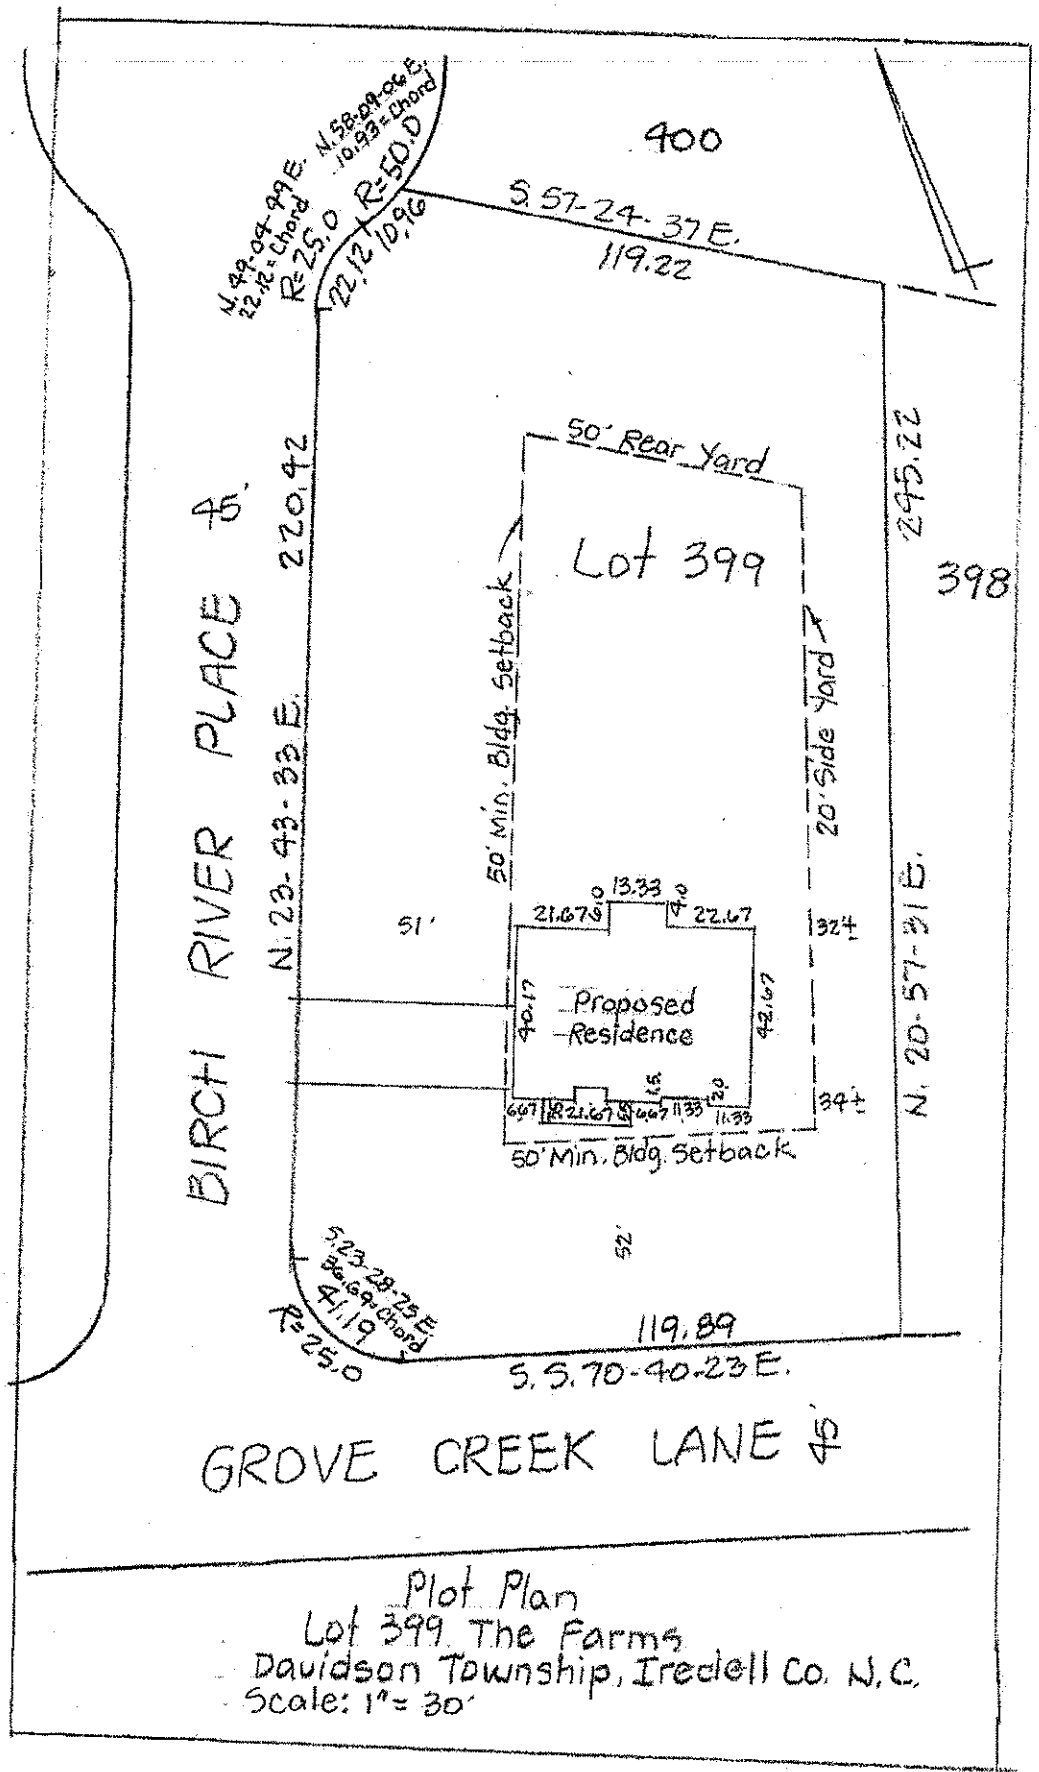


Plot Plan
Lot 399 The Farms
Davidson Township, Iredell Co. N.C.
Scale: 1" = 30'

Pin 4625-50-5104

Equity One, LLC
9935-D Rea Rd Ste 210
Charlotte, NC 28277