
Elrod Custom Homes Inc.
Lot 727 The Point
Main Level

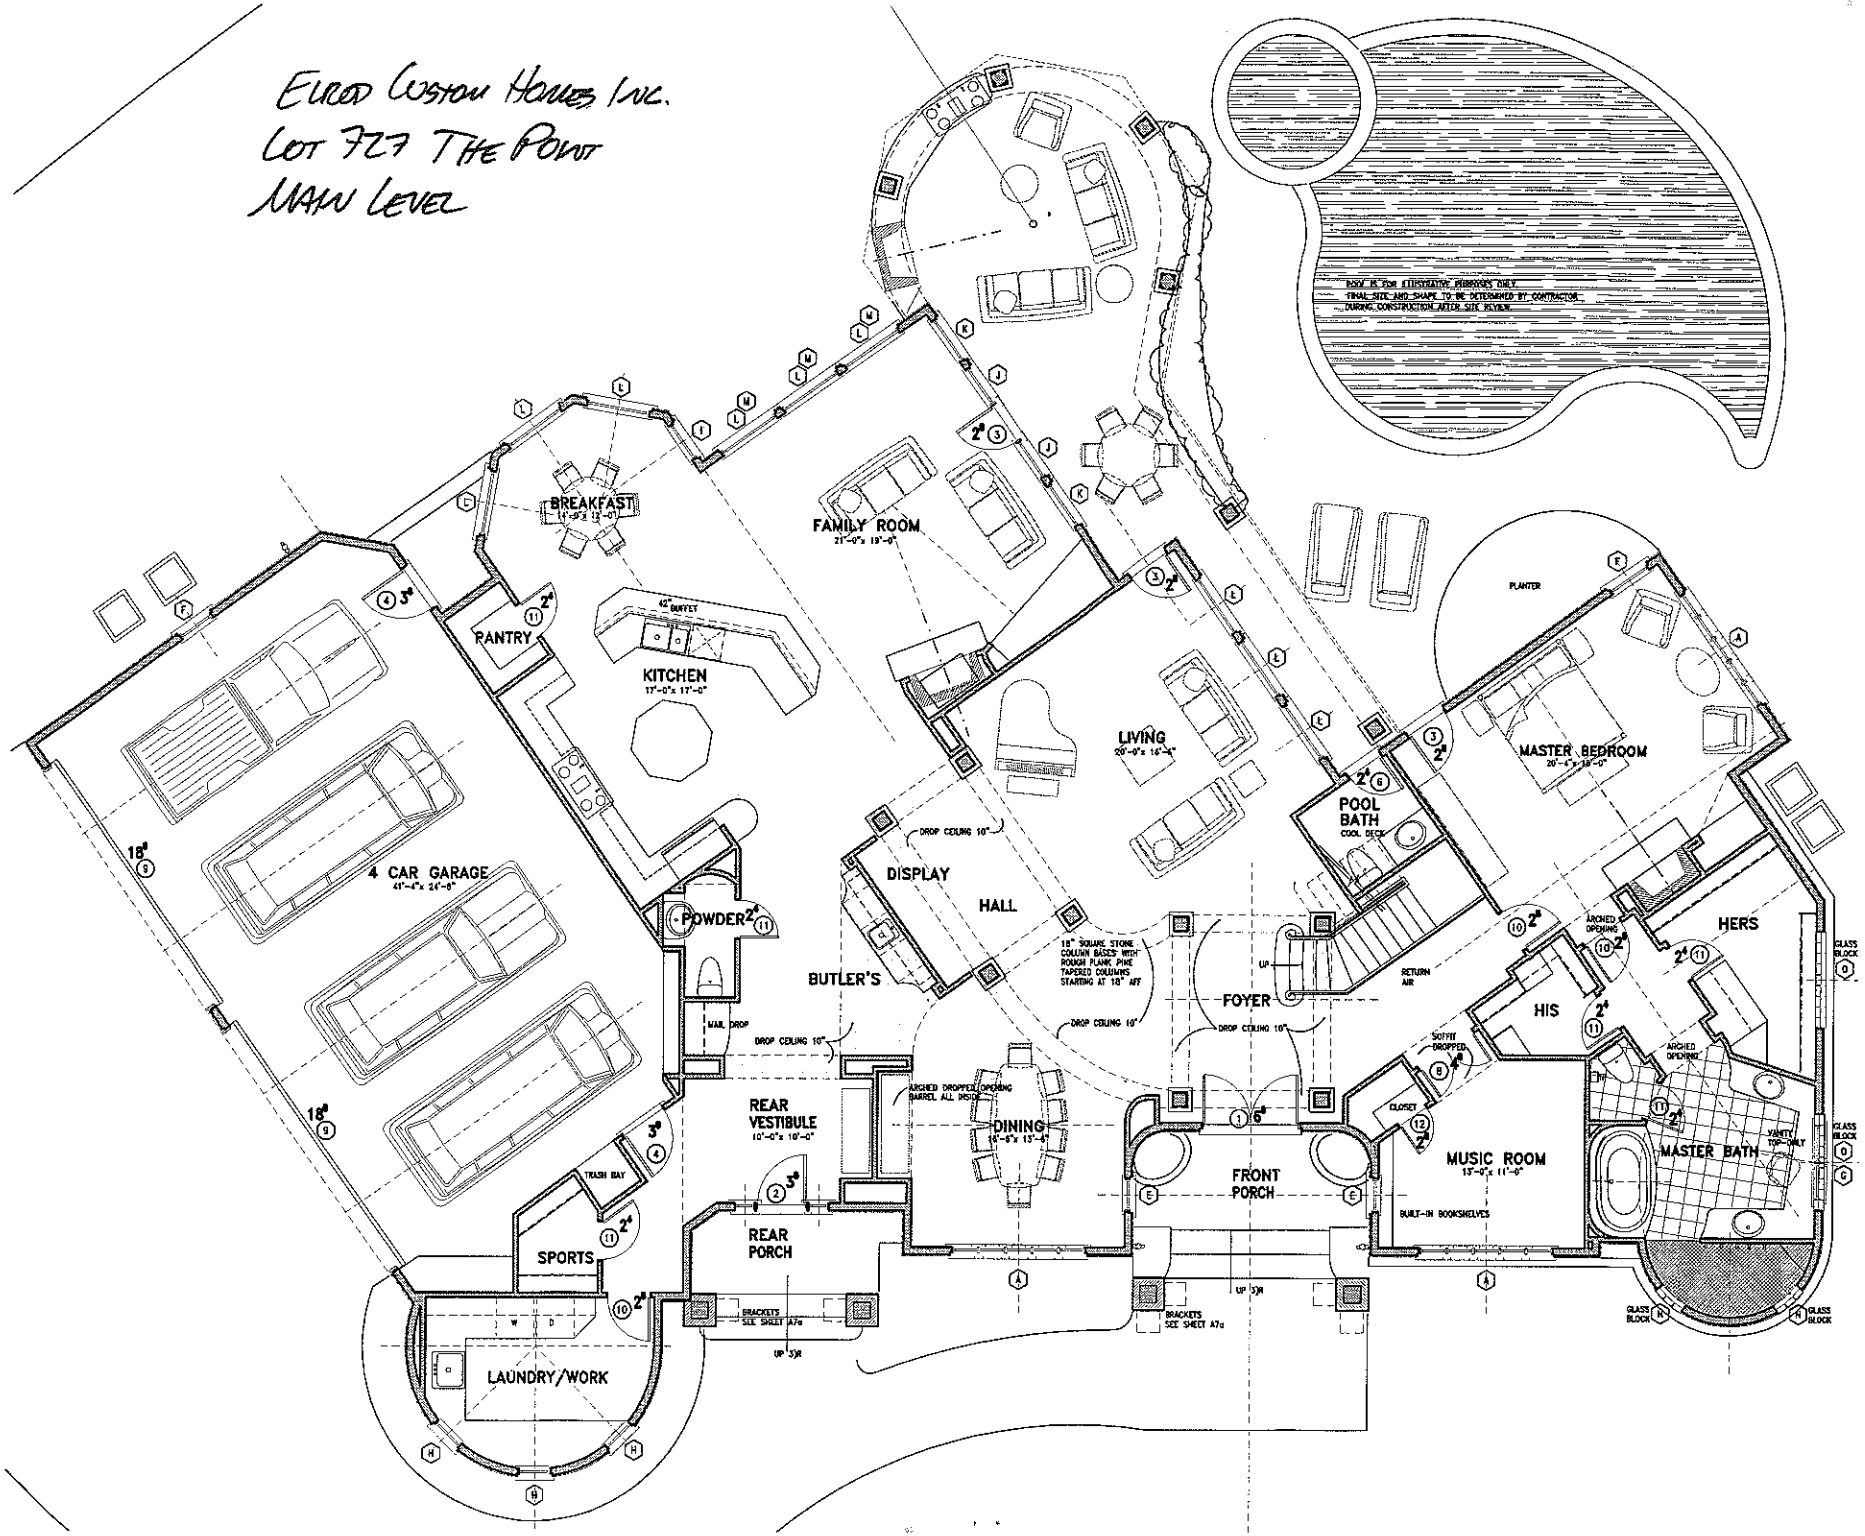

ELROD CUSTOM HOMES, INC.
LOT 727 THE POINT
SECOND LEVEL

