
DONE BY R.B. PHARR & ASSOCIATES.

NOTE:
RECORDED RESTRICTIVE COVENANTS, IF ANY MAY HAVE DIFFERENT SETBACK REQUIREMENTS. R.B. PHARR AND ASSOCIATES HAVE NOT MADE A SEARCH FOR RESTRICTIVE COVENANTS FOR THIS SITE.

LAKE NORMAN

MAP BOOK 38-58

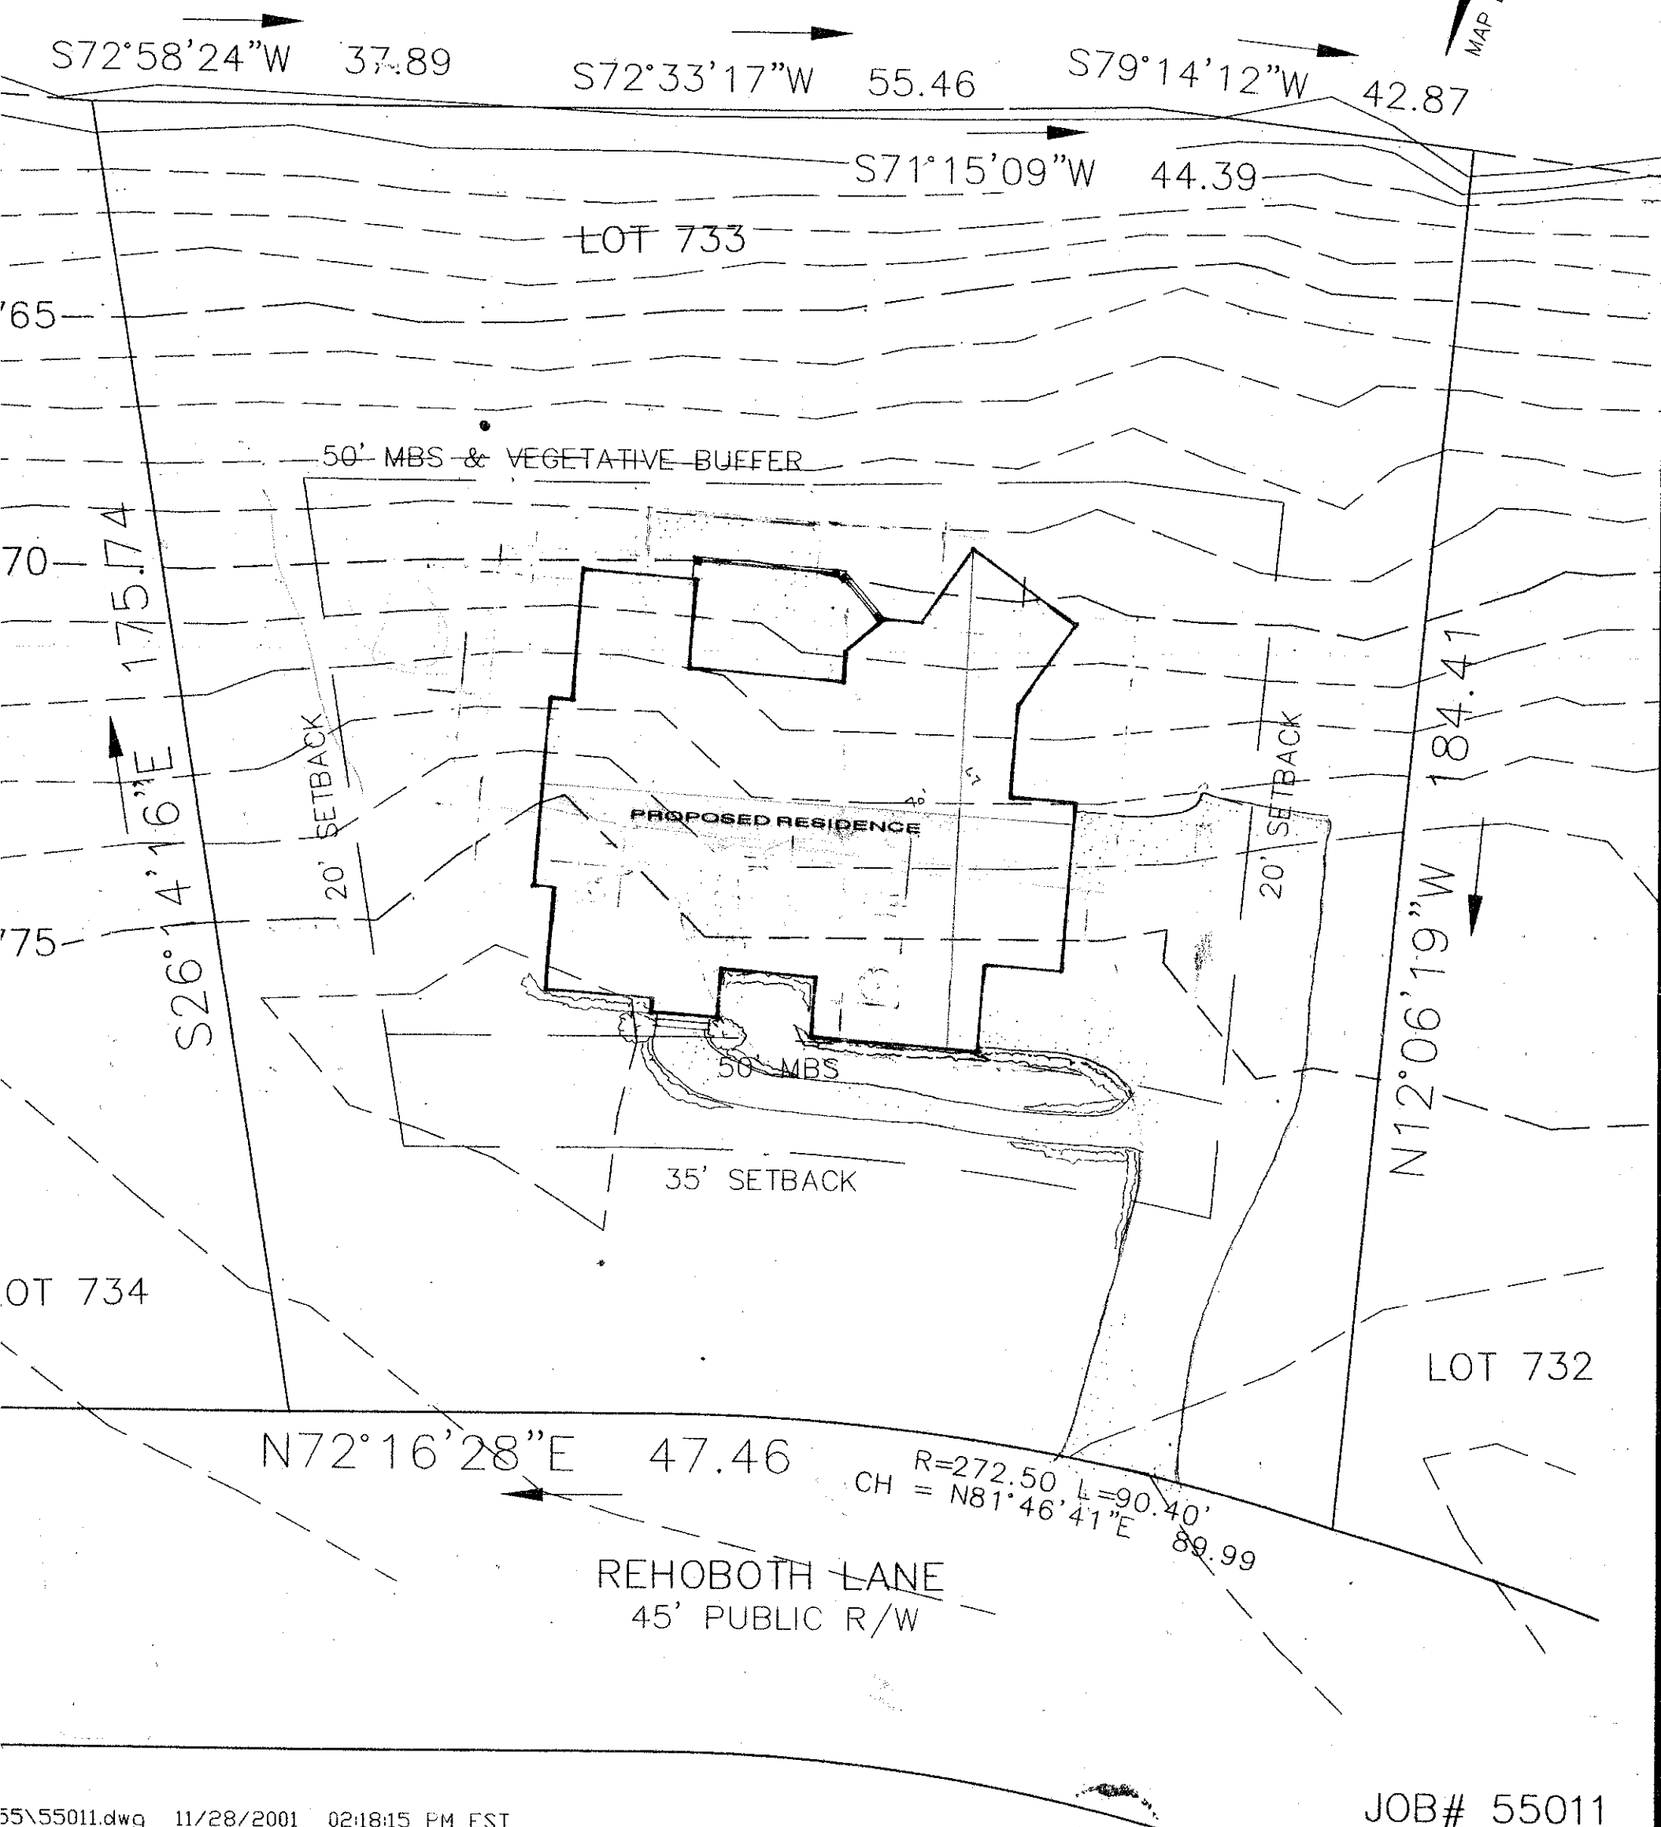

55\55011.dwg 11/28/2001 02:18:15 PM EST

JOB# 55011

SHEET NO.	DRAWING TITLE	DRAWN BY / CHECKED BY	JOB # / DATE	LOT 733 THE POINT PHASE 7, MAP 2 27,953 SF 0.641 ACRES 1"=10'	SEAL	