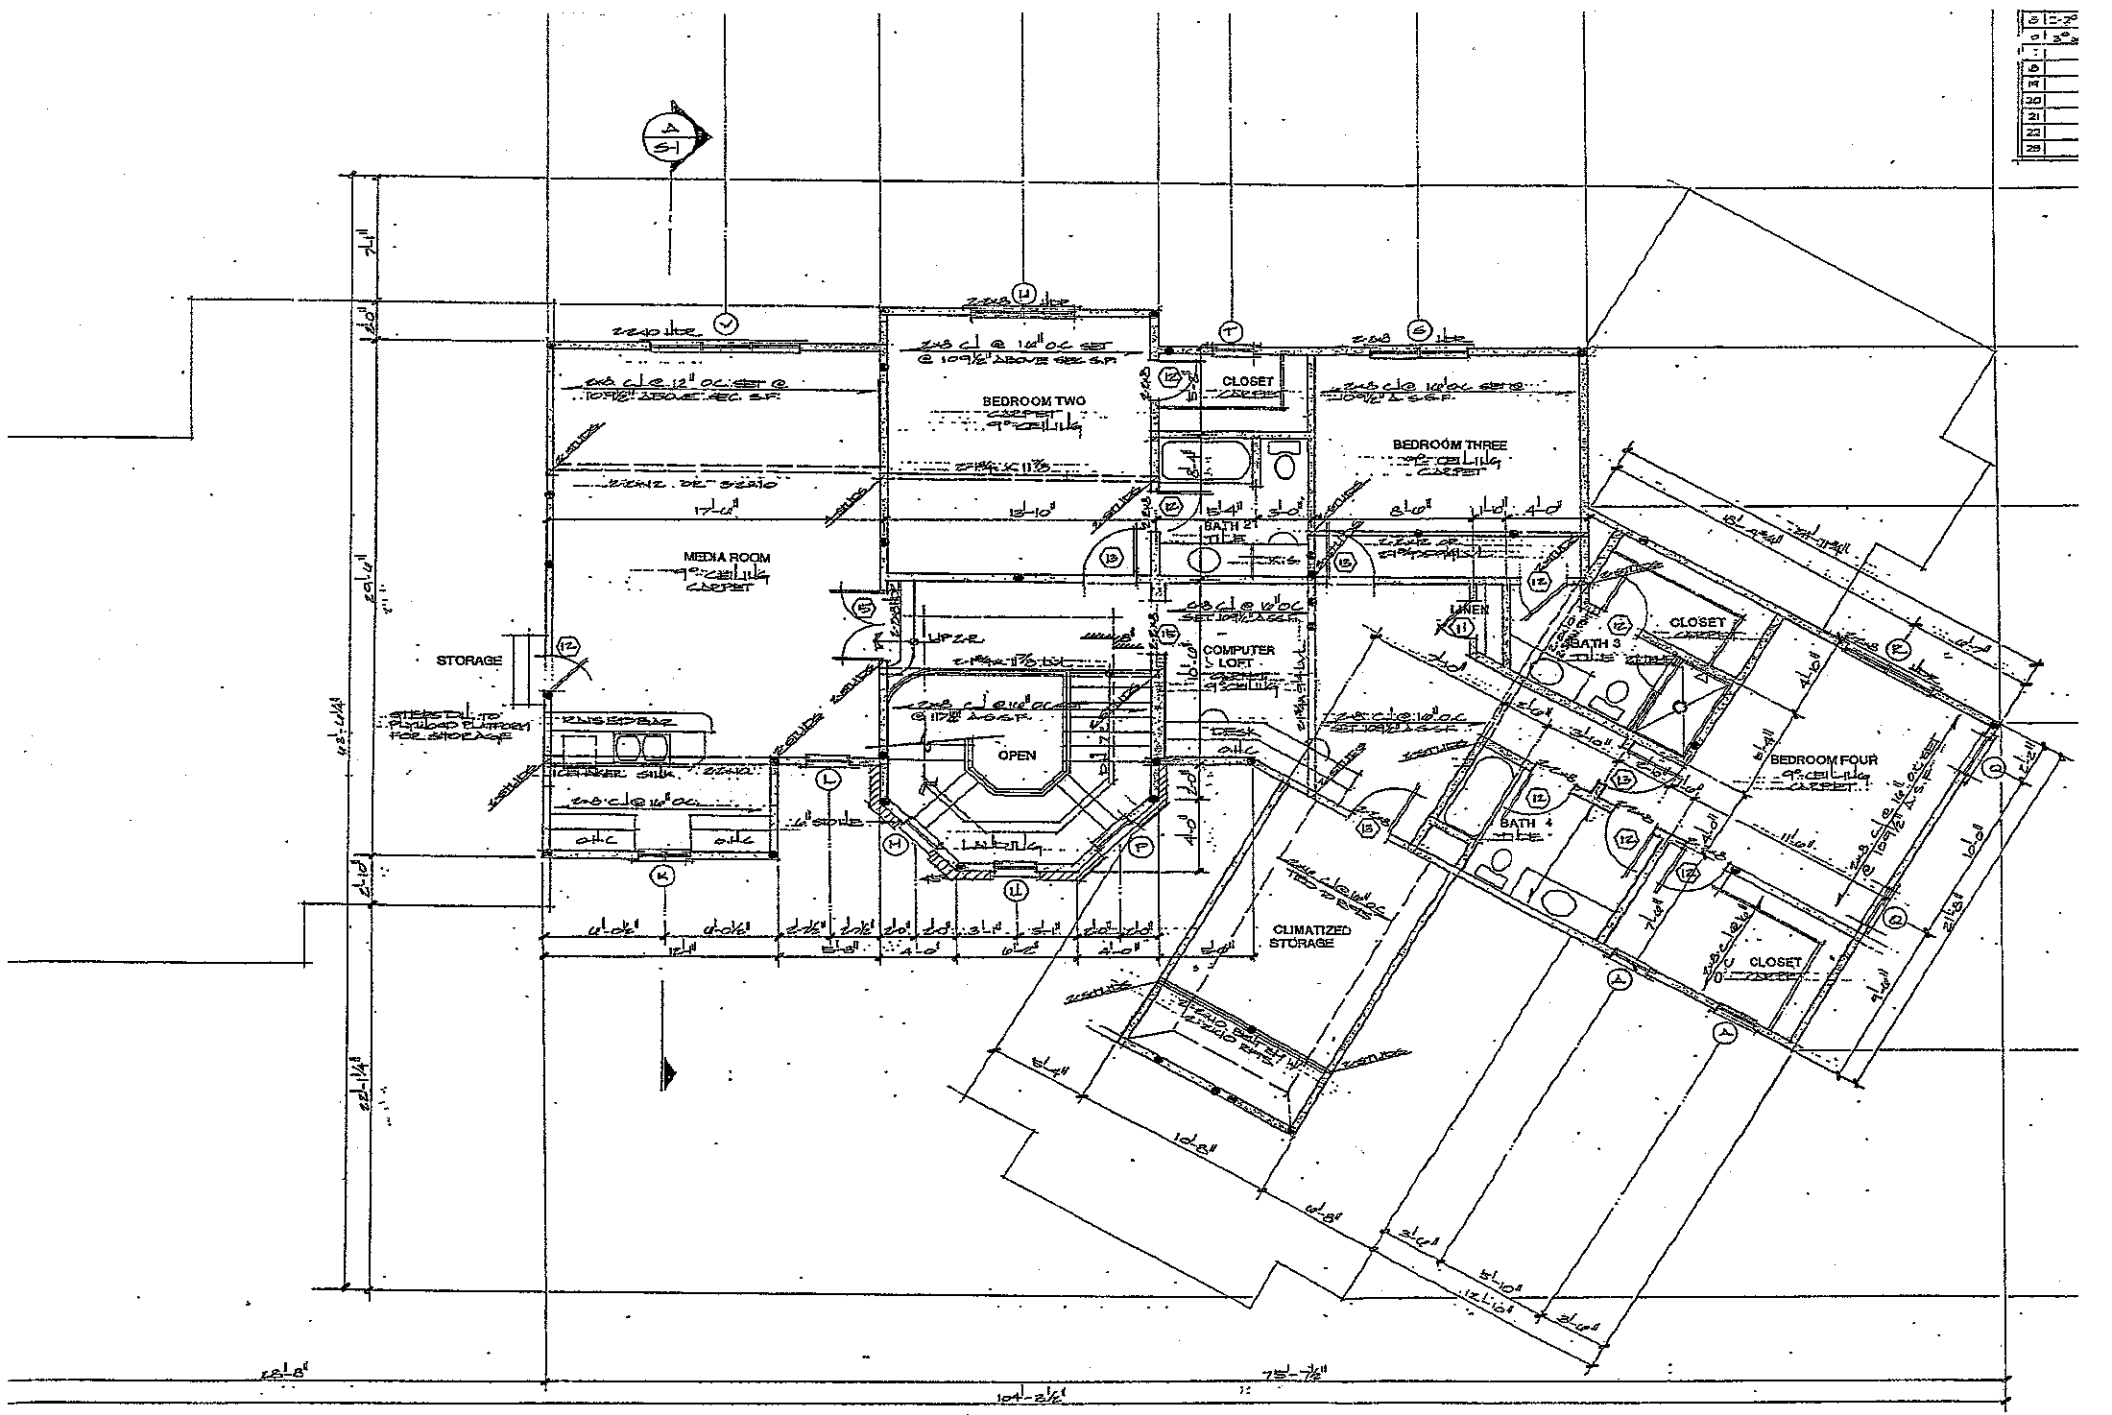
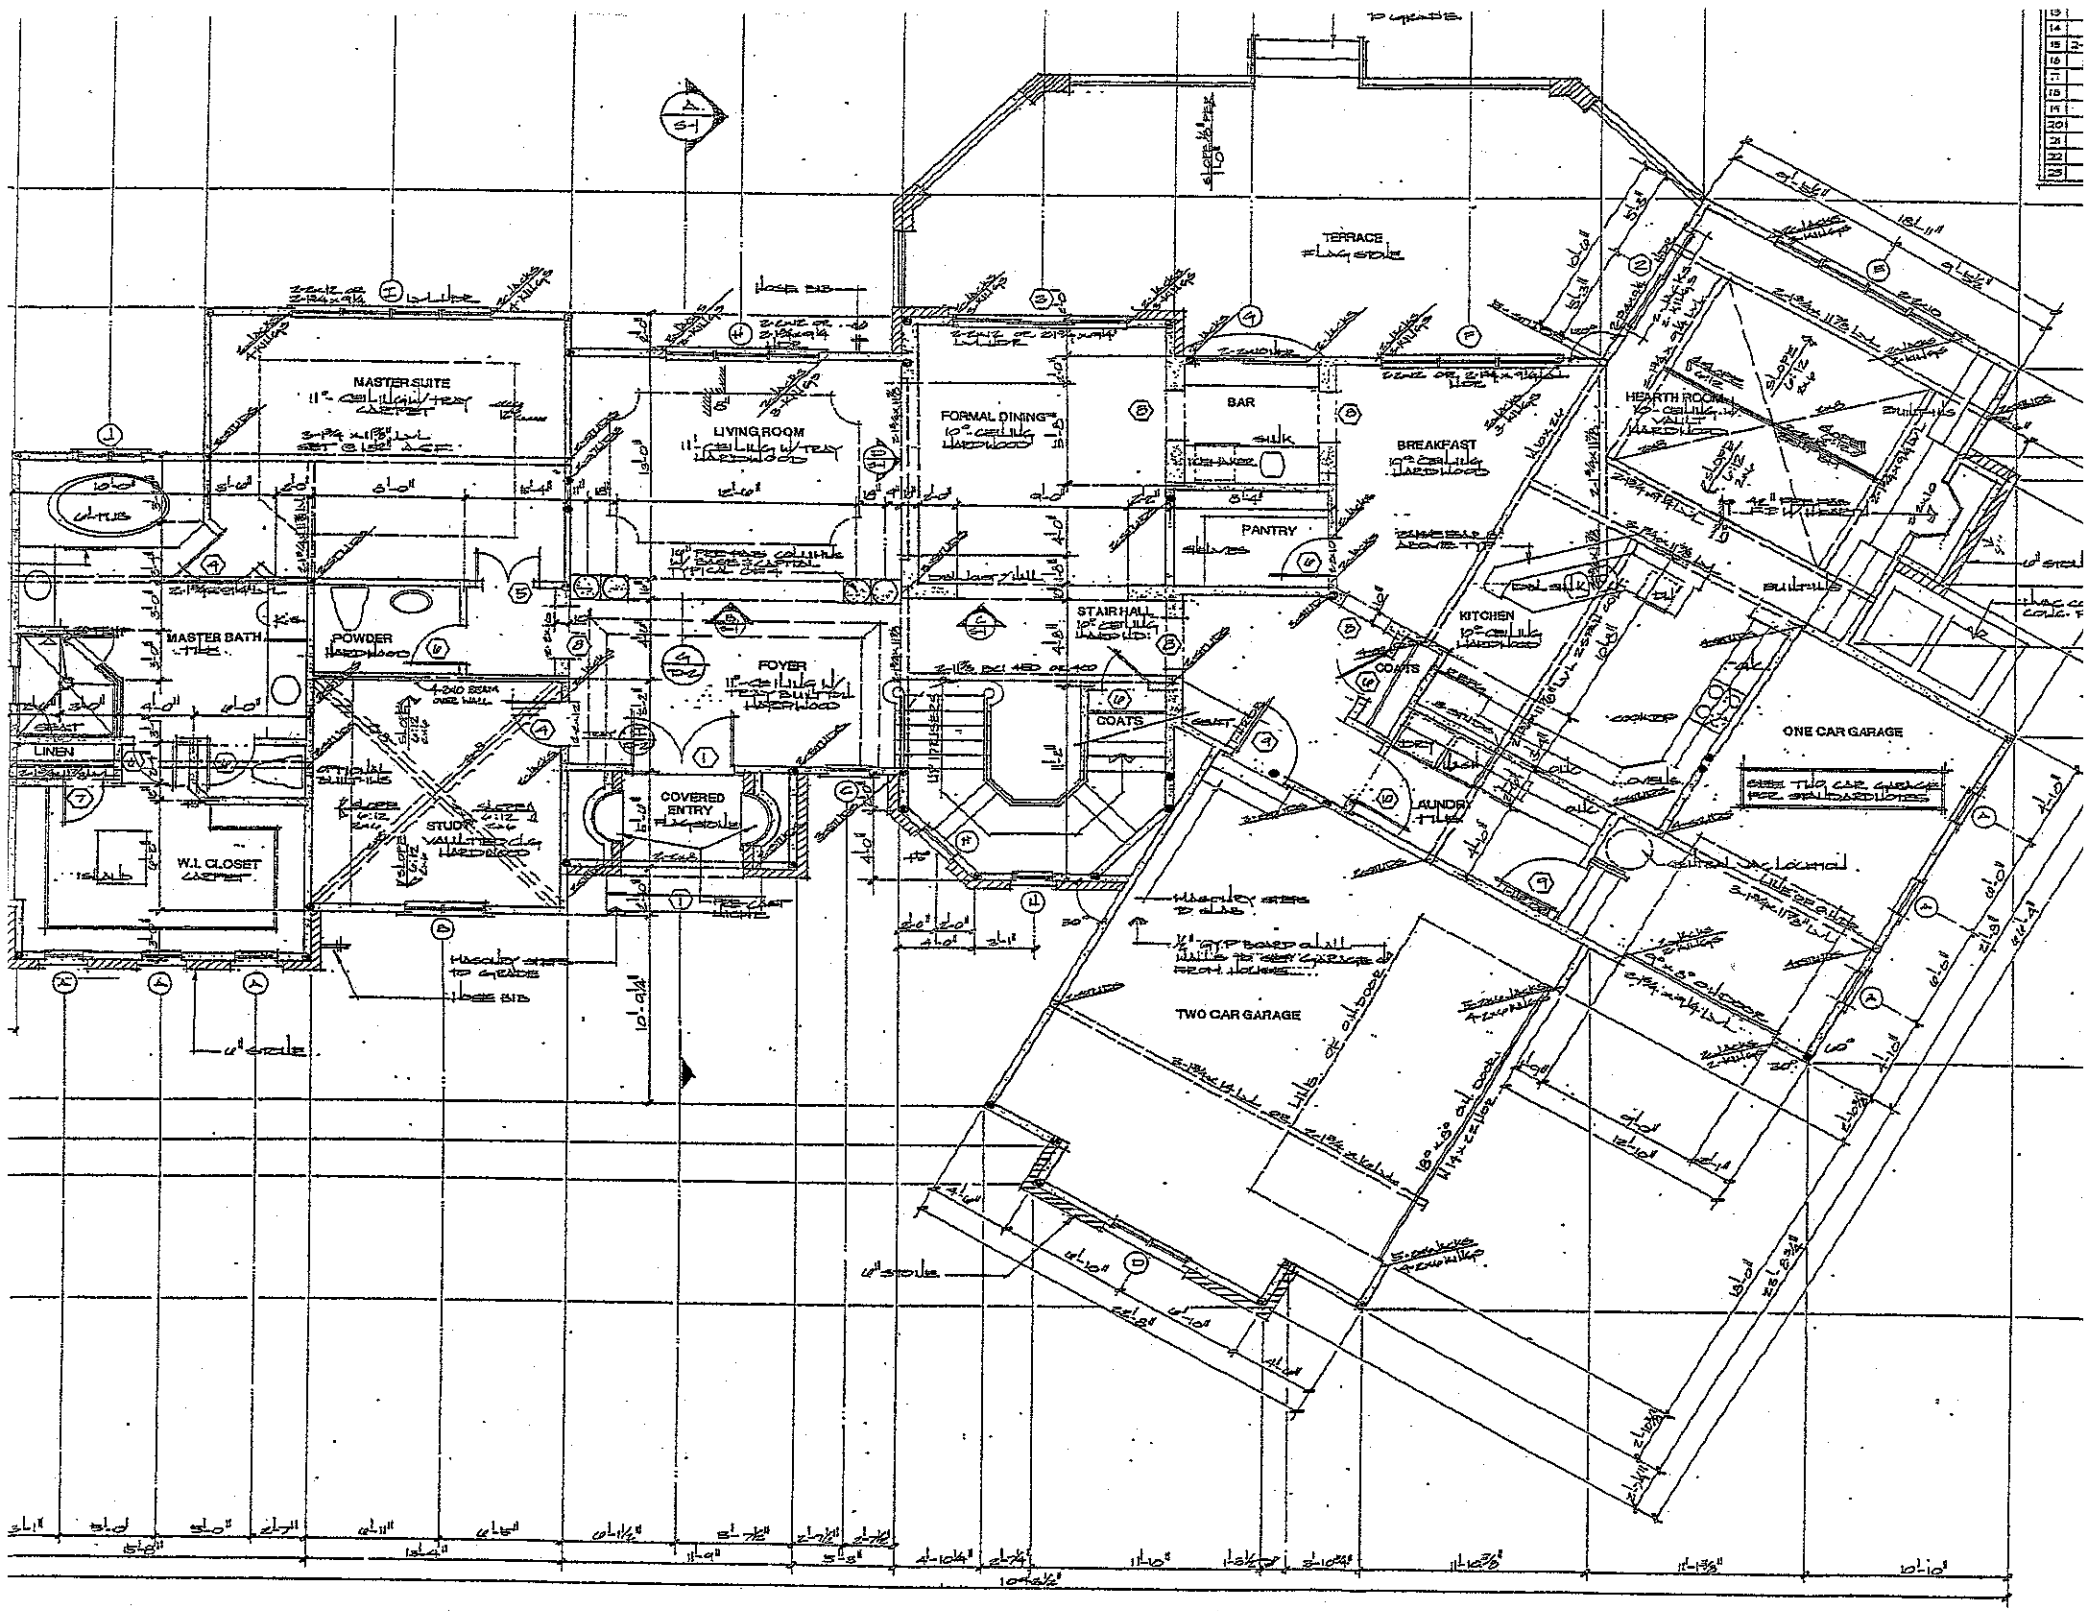

BEDROOM TWO
CLOSET
BEDROOM THREE
BATH 2
MEDIA ROOM
STORAGE
COMPUTER & LOFT
OPEN
LINEN
CLOSET
BATH 3
BEDROOM FOUR
BATH 4
CLOSET
CLIMATIZED STORAGE
104'-2 1/2"
75'-7 1/2"


MASTER SUITE
LIVING ROOM
FORMAL DINING
BAR
BREAKFAST
TERRACE
HEARTH ROOM
PANTRY
KITCHEN
STAIR HALL
FOYER
POWDER
MASTER BATH
LINEN
W.I. CLOSET
COVERED ENTRY
COATS
LAUNDRY
ONE CAR GARAGE
TWO CAR GARAGE