
SITE DEVELOPMENT PLAN

PREPARED BY:

DELTA LAND SERVICES, INC.
6033 FLORENCE AVENUE, SUITE 100
CHARLOTTE, NORTH CAROLINA 28212
(704) 536-6190

SCALE: 1" = 30'

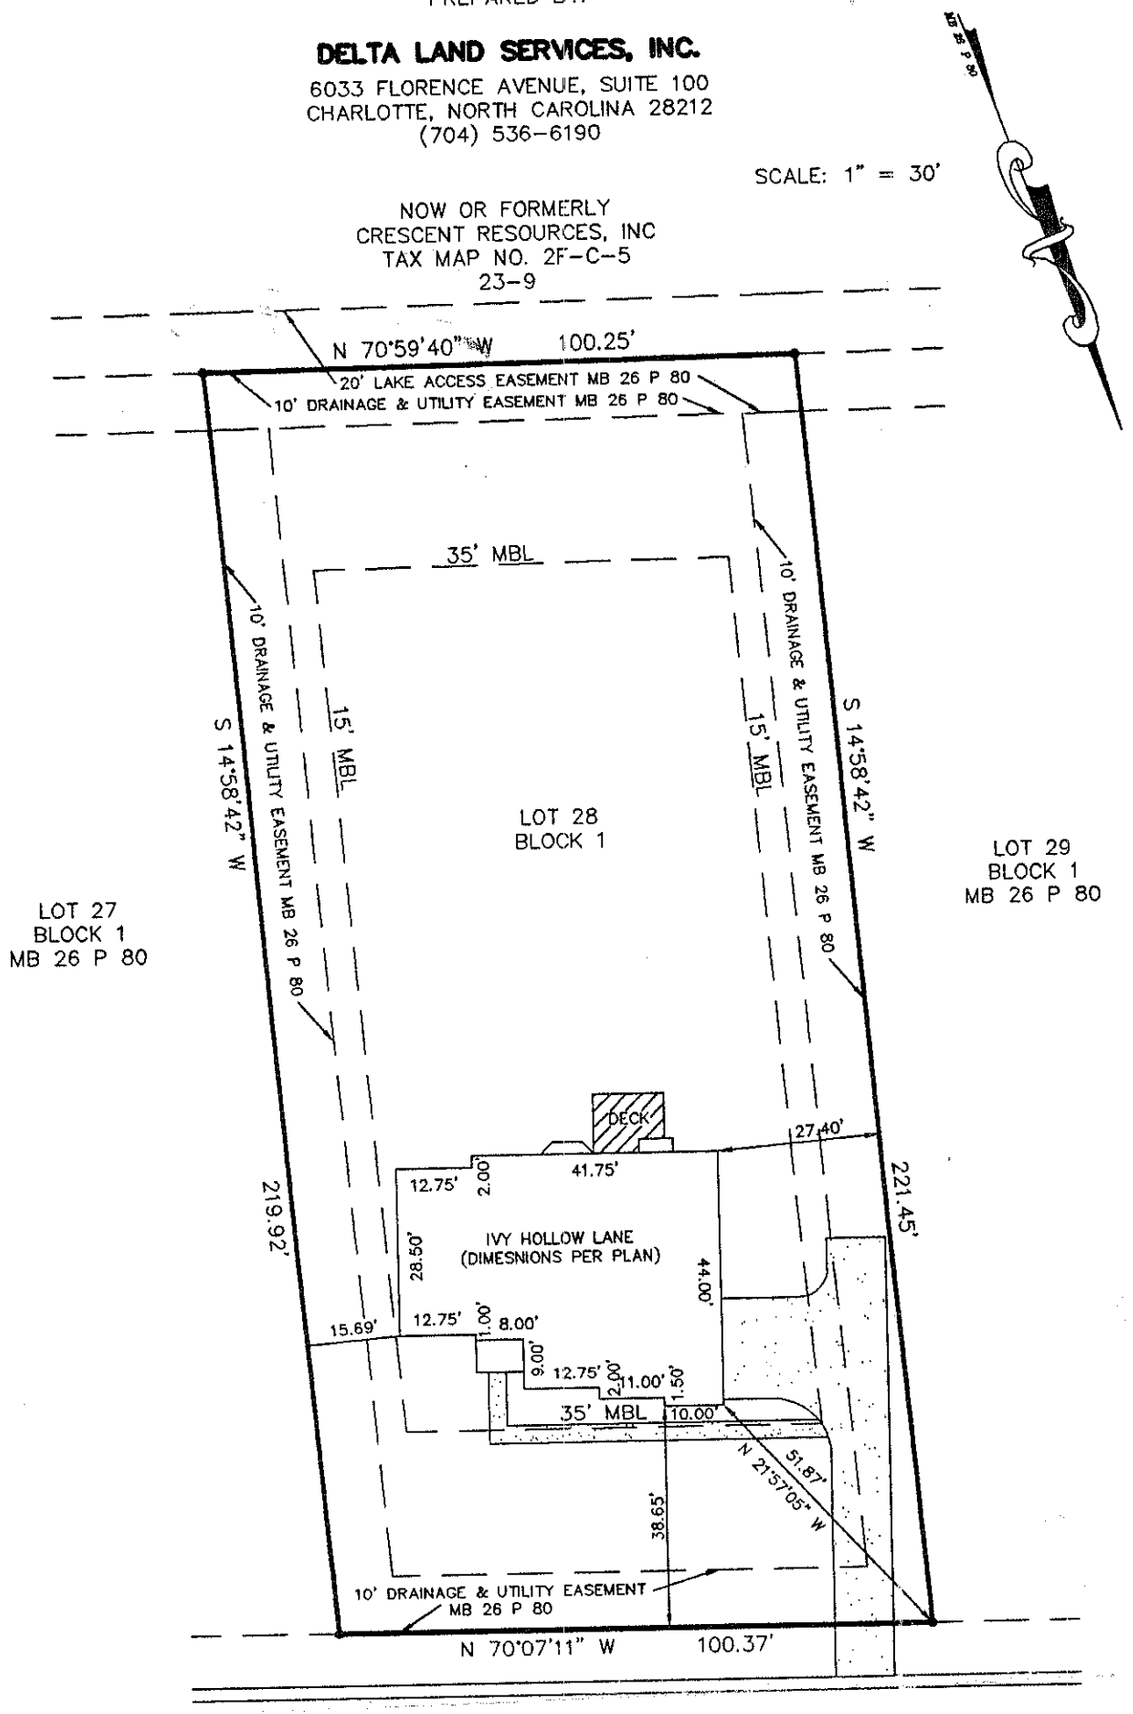

IVY HOLLOW LANE

40' PUBLIC R/W

NOT FOR RECORDATION, CONVEYANCES OR SALES

Subdivision THE HARBOUR PHASE 2 County Iredell
Address Ivy Hollow Lane Owner John Wieland Homes
Lot 28 Block 1 Plan Torrence (Left) ___ (Right) Side Elevation ___
Patio ___ Deck X Fireplace X Garage (1 Car) ___ (2 Car) X Brick Front X Basement ___
Crawl X Slab ___ Fully Fenced Rear Yard ___ Other Gas Heat & Water

REVISED: DWN: SDH CKD: AJB DATE: 8/ 6/96