Eric B.

SITE DEVELOPMENT PLAN


PREPARED BY:

DELTA LAND SERVICES, INC.

6033 FLORENCE AVENUE, SUITE 100
CHARLOTTE, NORTH CAROLINA 28212
(704) 536-6190

533 sq. ft.
419 sq. ft.
263 sq. ft.

SCALE: 1" = 40'

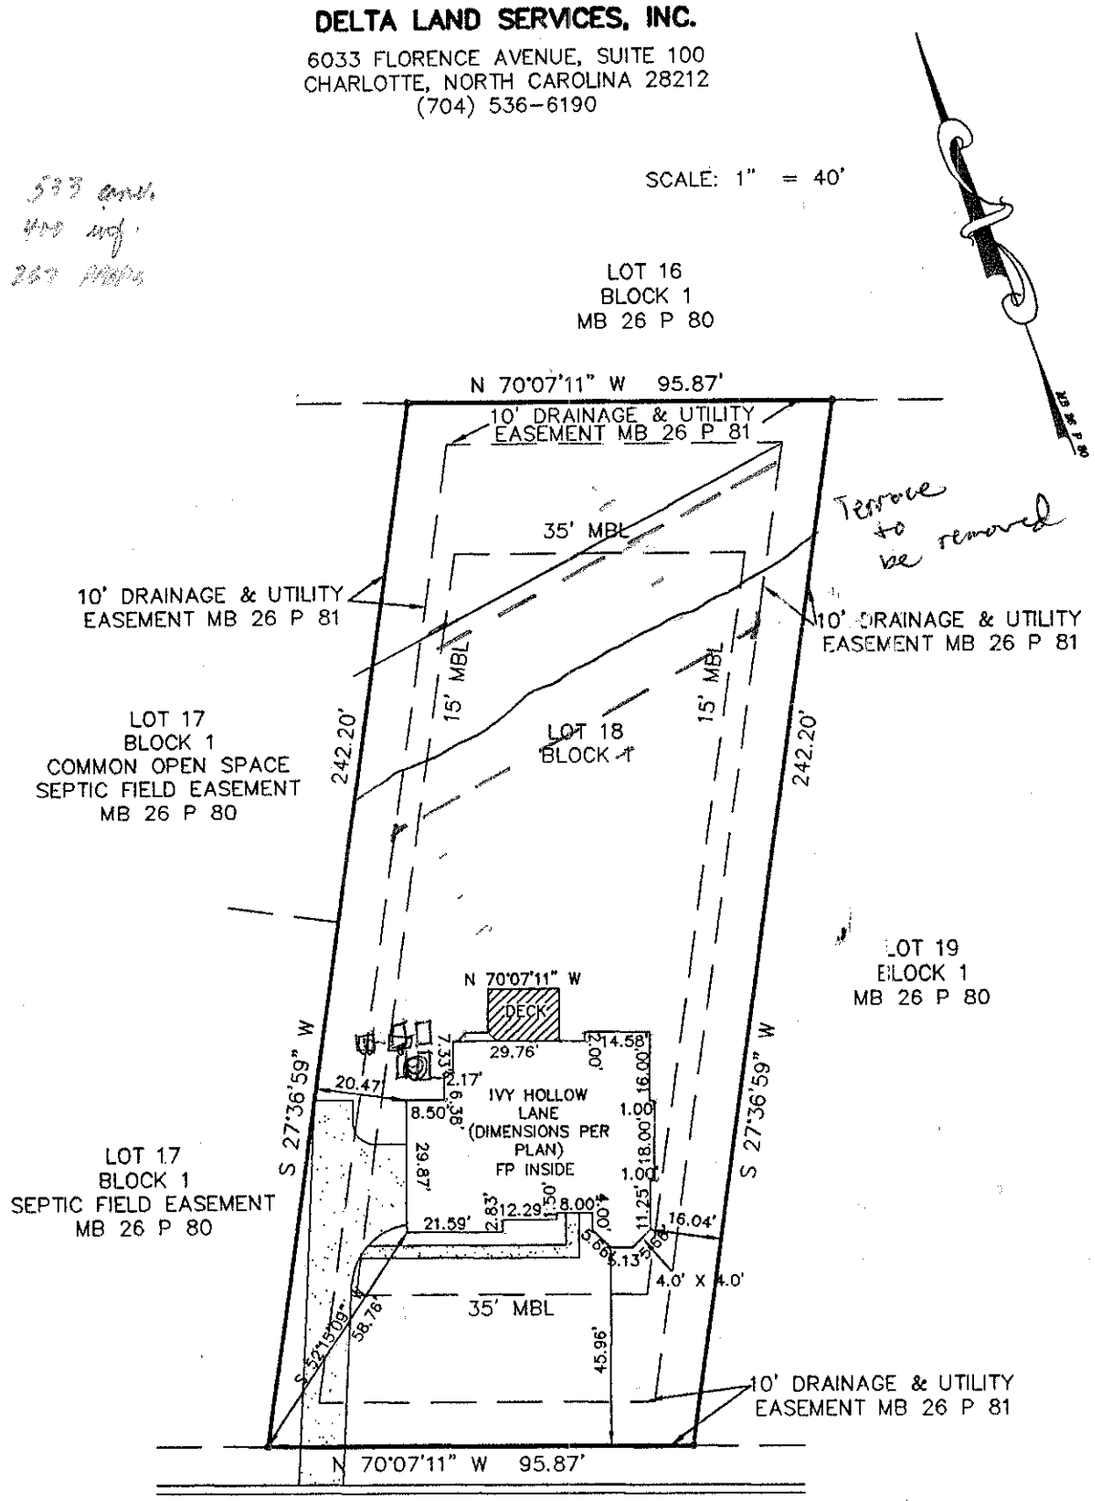

IVY HOLLOW LANE
40' PUBLIC R/W

NOT FOR RECORDATION, CONVEYANCES OR SALES

Subdivision THE HARBOUR PHASE 2 County Iredell
Address Ivy Hollow Lane Owner John Wieland Homes
Lot 18 Block 1 Plan Prestwick View (Left) Side (Right) ____ Elevation ____
Patio ____ Deck X Fireplace X Garage (1 Car) ____ (2 Car) X Brick Front X Basement ____
Crawl X Slab ____ Fully Fenced Rear Yard ____ Other Gas Heat & Water

REVISED: DWN: AJB CKD: HAD DATE: 8/2/96