
SITE DEVELOPMENT PLAN

PREPARED BY:

DELTA LAND SERVICES, INC.
6033 FLORENCE AVENUE, SUITE 100
CHARLOTTE, NORTH CAROLINA 28212
(704) 536-6190

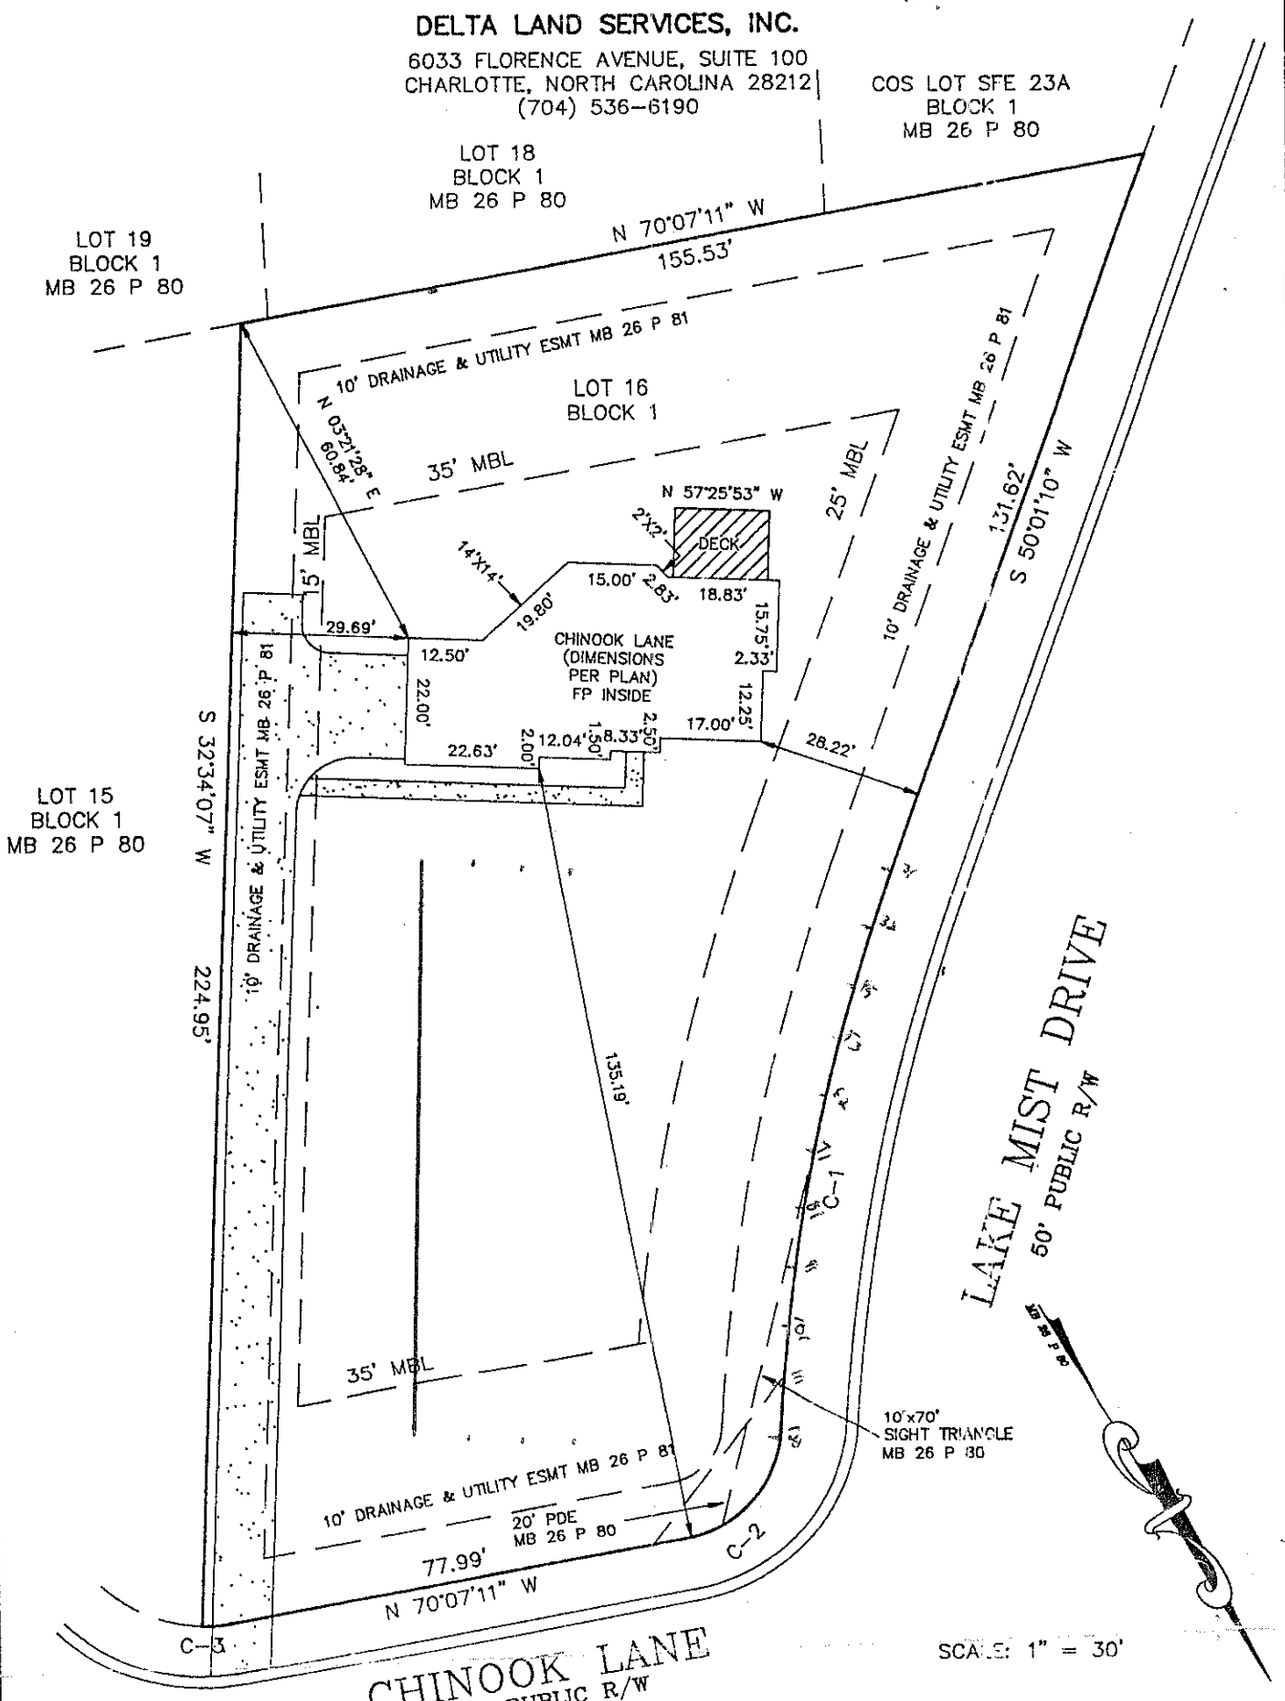

CURVE	RADIUS	LENGTH	CHORD	BEARING	DELTA
C-1	341.08'	98.23'	97.89'	S 41°46'09" W	16°30'02"
C-2	20.00'	26.66'	24.73'	S 71°47'58" W	76°21'42"
C-3	25.00'	4.96'	4.96'	N 64°25'43" W	11°22'55"

NOT FOR RECORDATION, CONVEYANCES OR SALES

Subdivision THE HARBOUR PHASE 2 County Iredell
Address Chinook Lane Owner John Wieland Homes
Lot 16 Block 1 Plan Olympia (Left) Side (Right) ___ Elevation ___
Patio ___ Deck X Fireplace ___ Garage (1 Car) ___ (2 Car) X Brick Front X Basement ___
Crawl X Slab ___ Fully Fenced Rear Yard ___ Other Gas heat & water

REVISED: DWN: LBB CKD: DATE: 8 / 5 / 96