
# PLOT PLAN

OF

_____ LAKE MIST DRIVE, LOT 54 BLOCK 1 OF THE HARBOUR PHASE 2
DAVIDSON TOWNSHIP, IREDELL COUNTY, N.C.
MAP BOOK 26 PAGE 80
PROPERTY OF M/I HOMES
PREPARED BY PRINCIPLE SURVEYING INC., 4400 MORRIS PARK DR., SUITE M, CHARLOTTE, N.C.
SCALE: 1" = 50' NOT FOR RECORDATION, CONVEYANCES, OR SALES FEBRUARY 6, 1997

D.SK.SO
HR54B1

REQUESTED BY MONICA

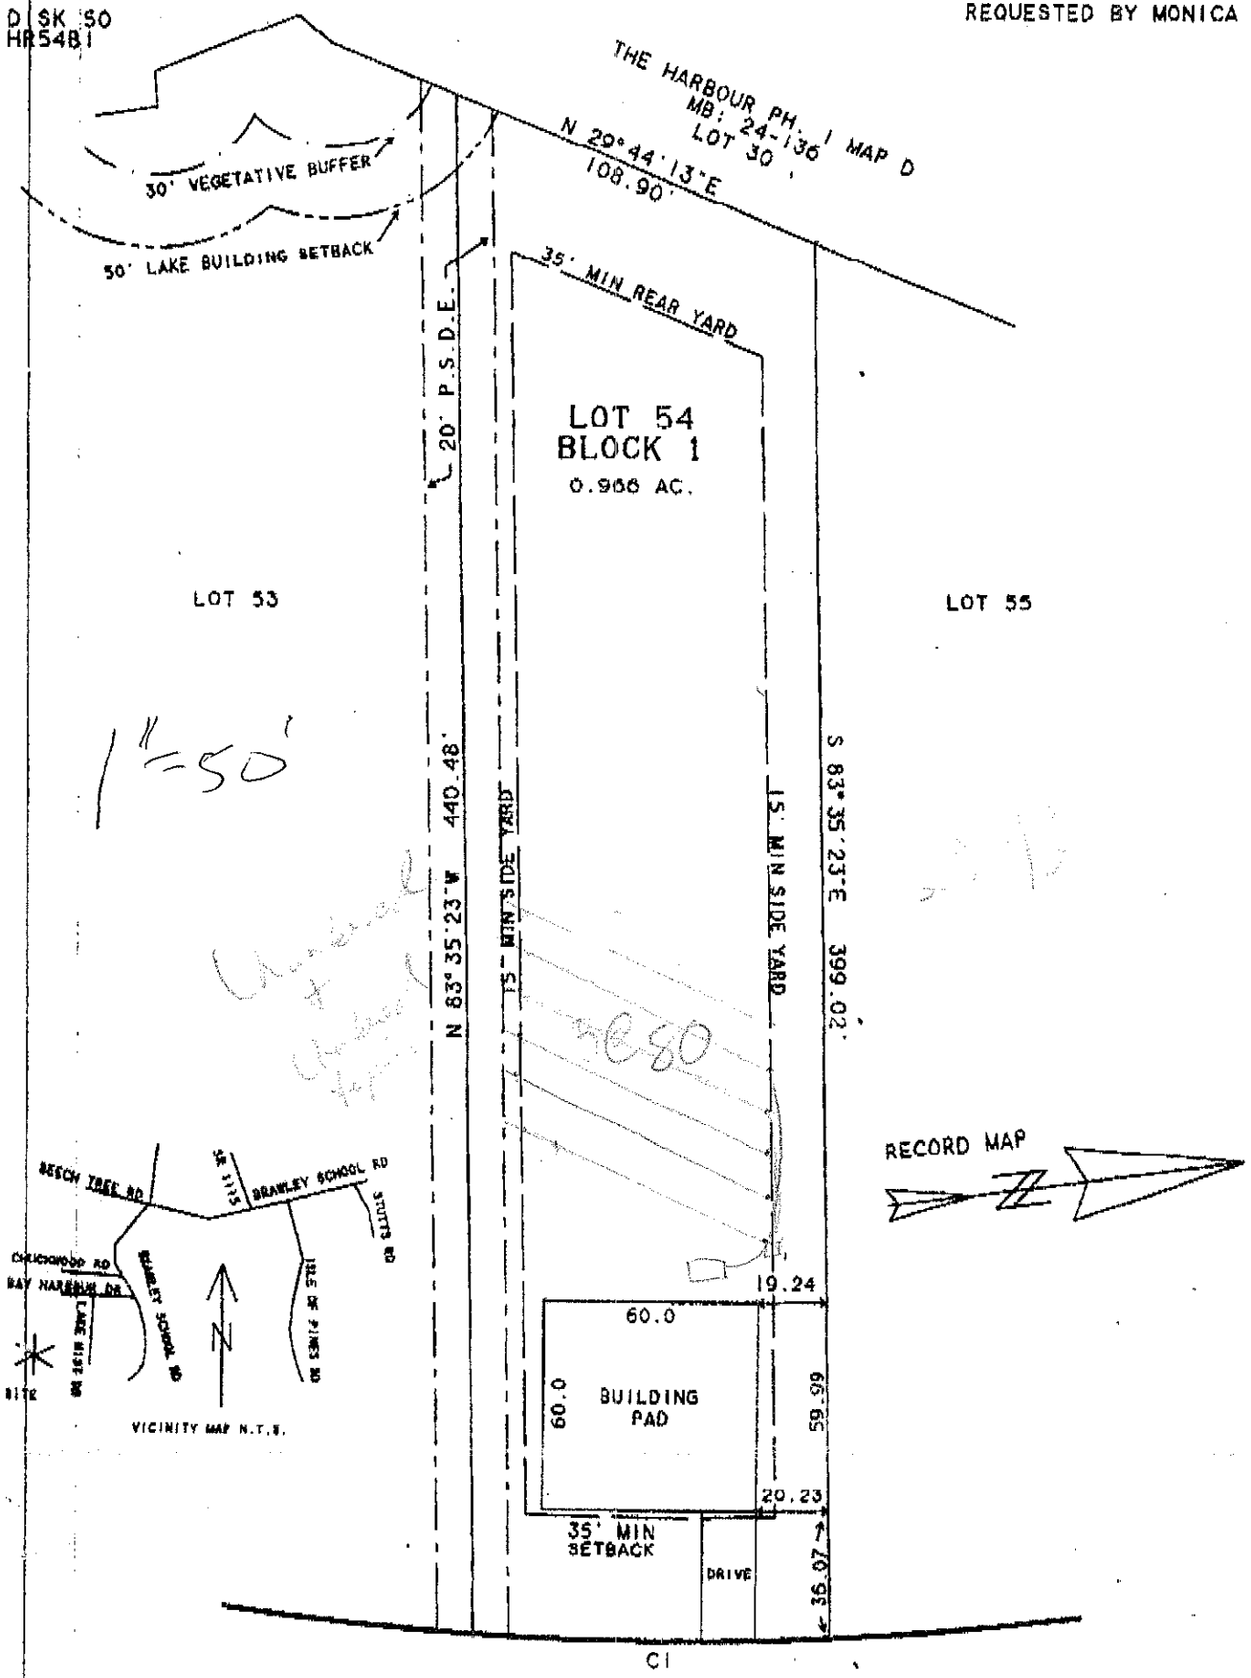


## LAKE MIST DRIVE

50' PUBLIC R/W

| CURVE | DELTA ANGLE | RADIUS | ARC | TANGENT | CHORD | CHORD BEARING |
|---|---|---|---|---|---|---|
| C 1 | 06°00'12" | 954.96' | 100.06' | 50.07' | 100.01' | S 07°21'44"W |