PLOT PLAN

OF


LAKE MIST DRIVE, LOT 56 BLOCK 1 OF THE HARBOUR PHASE 2
DAVIDSON TOWNSHIP, IREDELL CO., N.C.
MAP BOOK 26 PAGE 80
PROPERTY OF MI HOMES

PREPARED BY PRINCIPLE SURVEYING INC., 4400 MORRIS PARK DR., SUITE M, CHARLOTTE, N.C.
SCALE: 1" = 40' NOT FOR RECORDATION, CONVEYANCES, OR SALES NOVEMBER 1, 1996

REVISED NOVEMBER 4, 1996
TO ADD 3 CAR GARAGE
AND TO MOVE FORWARD 15'
REQUESTED BY MARK.

DISK 45
HR5681

PLAN: LEIGHTON
REQUESTED BY MARK
OPTIONS:
BREAK, ROOM BAY
3 CAR SIZE, 2-CAR SL RIGHT
FIREPLACE

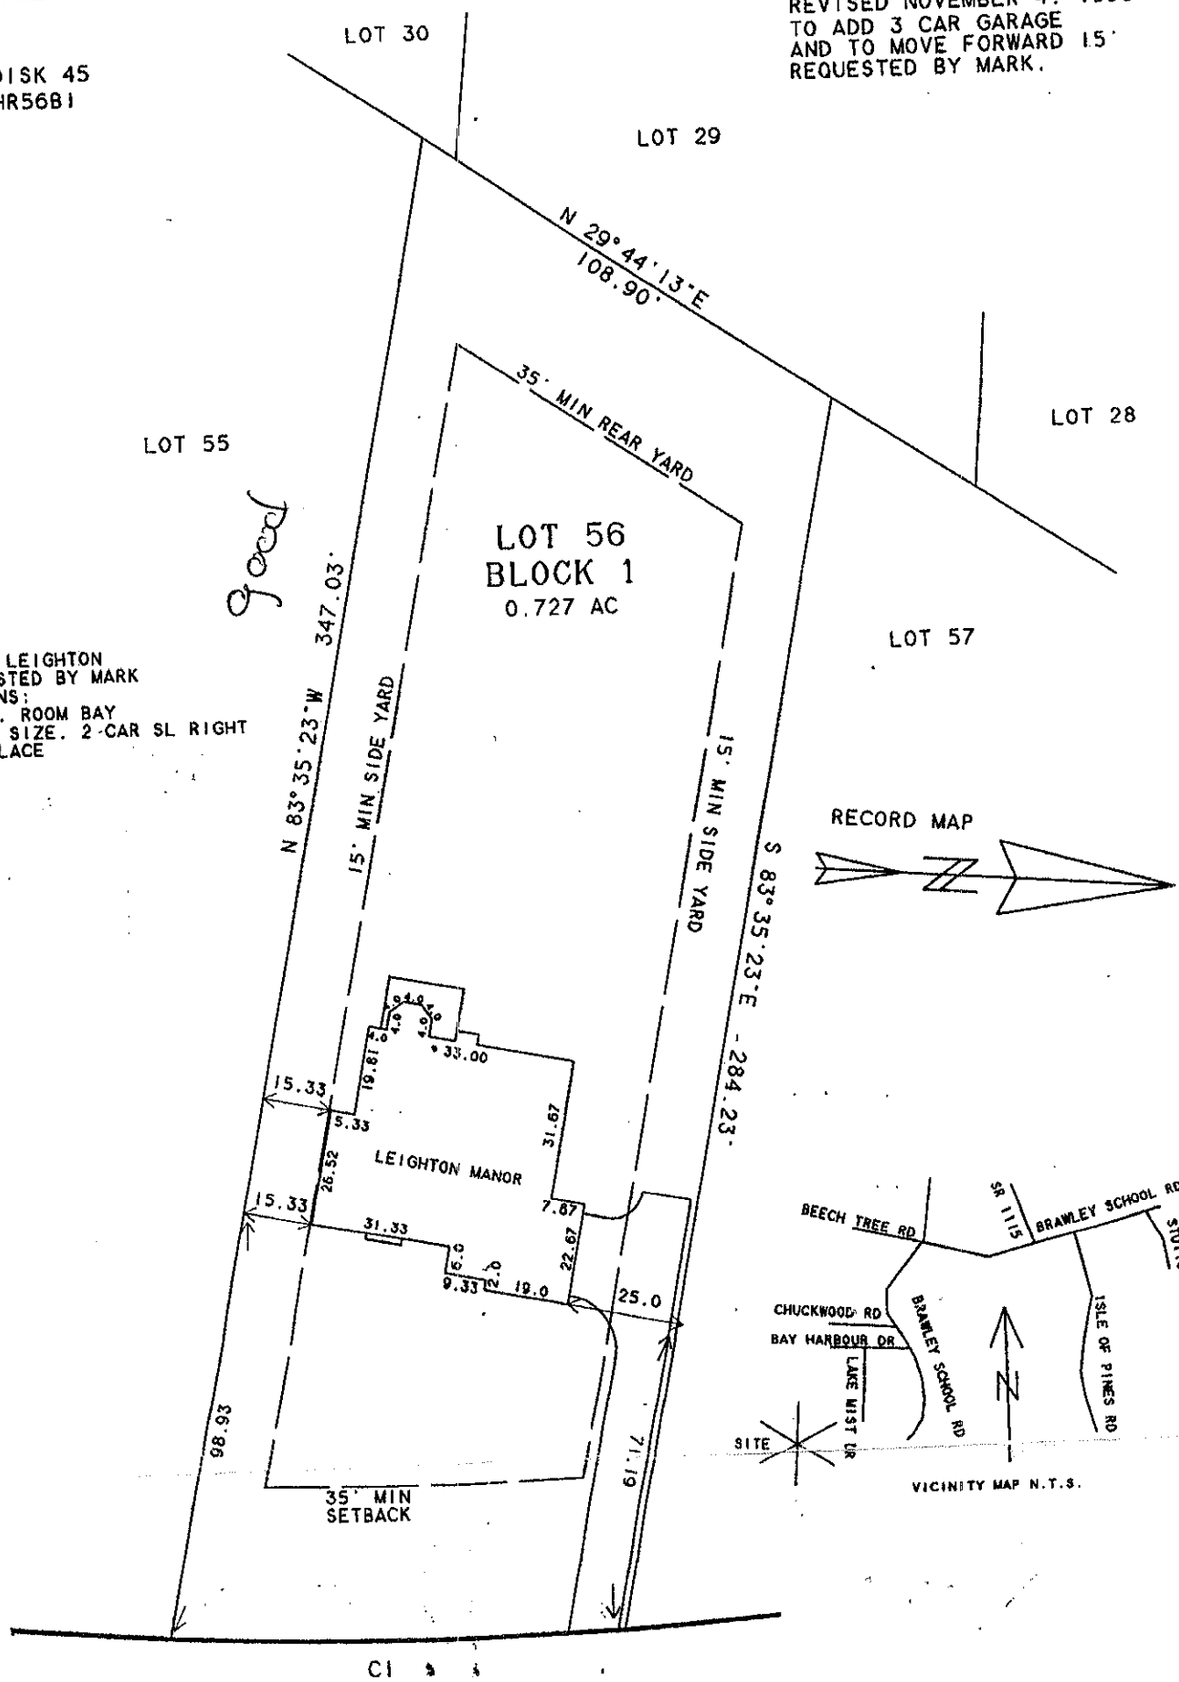

CURVE	DELTA ANGLE	RADIUS	ARC	TANGENT	CHORD	CHORD BEARING
C 1	06°07'04"	954.96'	101.97'	51.03'	101.92'	S 04°43'21"E