
DI SK 54
HR5581

2CSL LEFT
ALL BRICK
BONUS ROOM
FIREPLACE
12 X 16 DECK

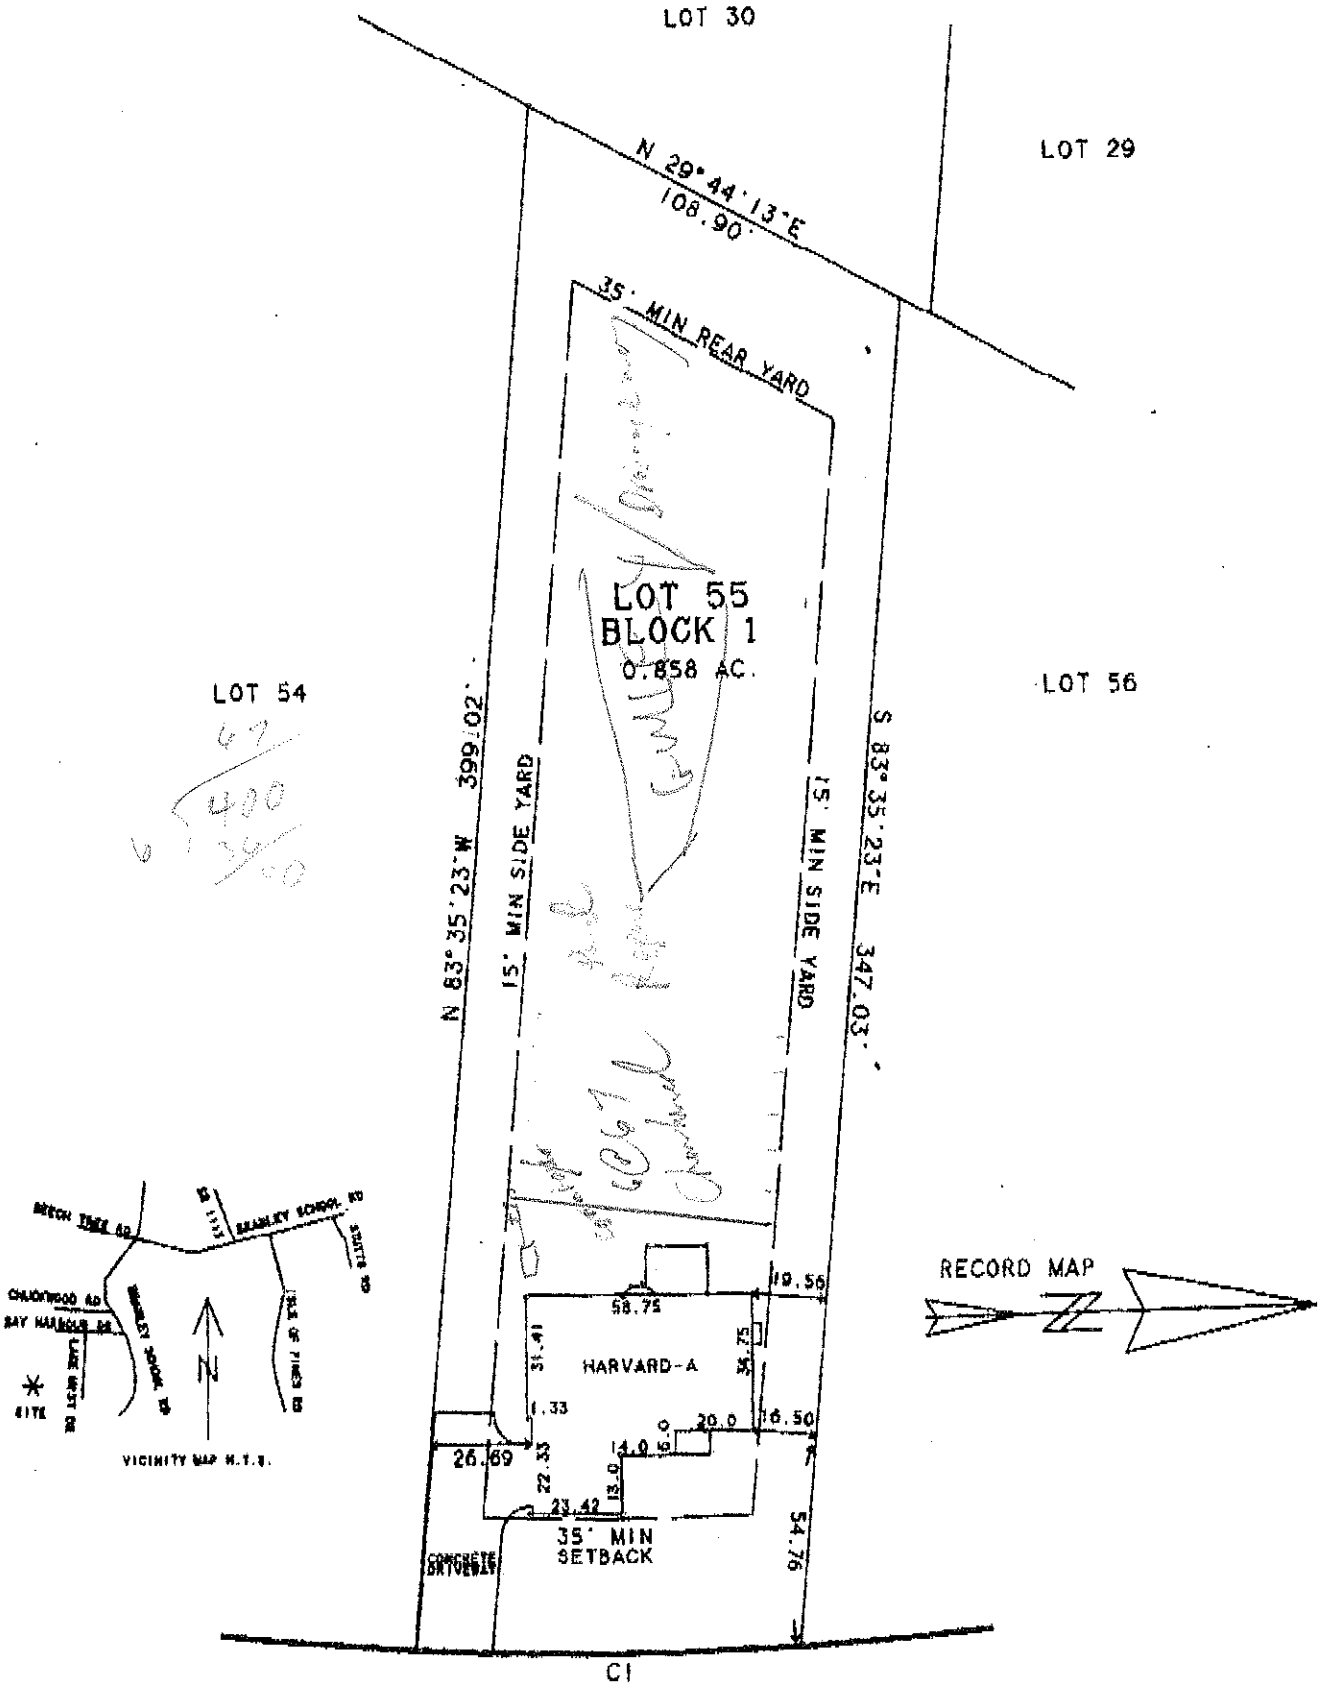

LAKE MIST DRIVE

50' PUBLIC R/W

CURVE	DELTA ANGLE	RADIUS	ARC	TANGENT	CHORD	CHORD BEARING
C 1	06°01'34"	954.96'	100.44'	50.27'	100.39'	S 01°20'32"W