
SITE DEVELOPMENT PLAN

PREPARED BY:

DELTA LAND SERVICES, INC.
6033 FLORENCE AVENUE, SUITE 100
CHARLOTTE, NORTH CAROLINA 28212
(704) 536-6190

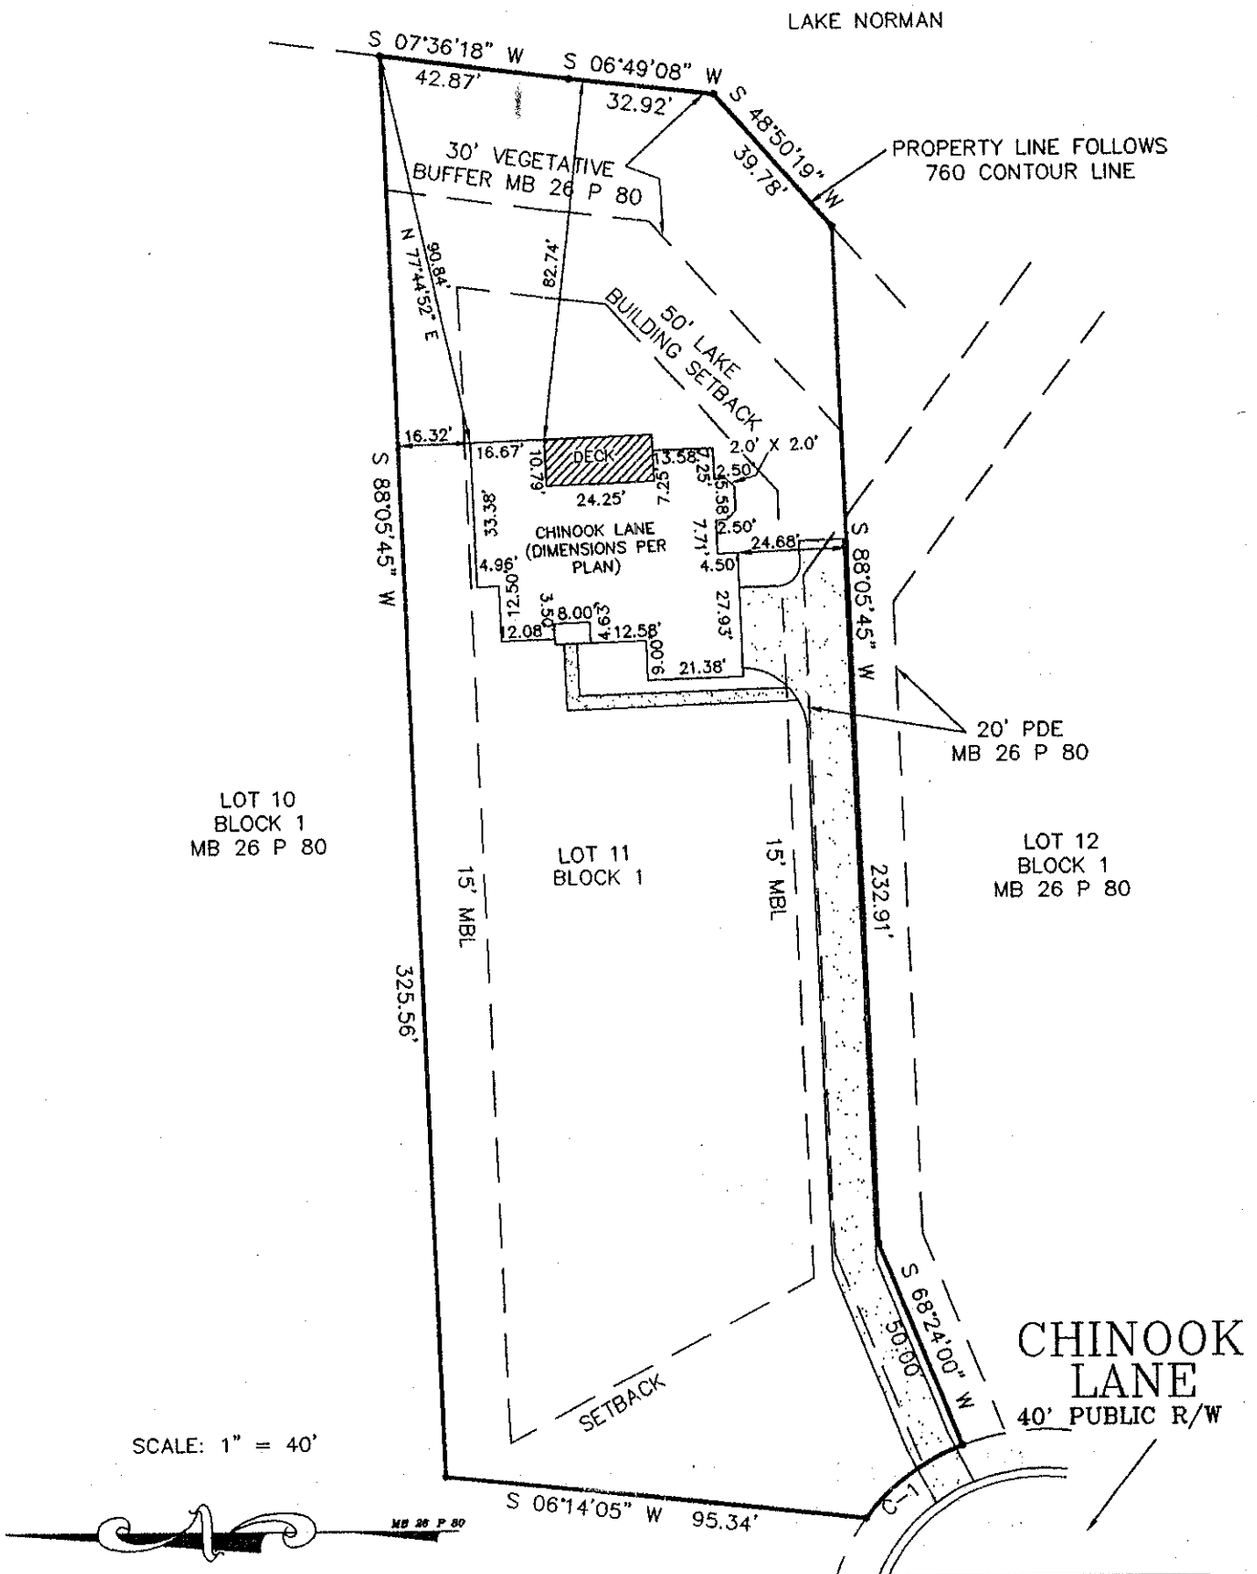

CURVE	RADIUS	LENGTH	CHORD	BEARING	DELTA
C-1	50.00'	28.07'	27.70'	N 37°40'58" W	32°09'55"

NOT FOR RECORDATION, CONVEYANCES OR SALES

Subdivision THE HARBOUR PHASE 2 County Iredell
Address Chinook Lane Owner John Wieland Homes
Lot 11 Block 1 Plan Stevenson (Left) ___ (Right) Side Elevation ___
Patio ___ Deck X Fireplace ___ Garage (1 Car) ___ (2 Car) X Brick Front X Basement ___
Crawl X Slab ___ Fully Fenced Rear Yard ___ Other Gas Heat & Water

REVISED: DWN: AJB CKD: SDH DATE: 1/ 3/ 97