
THIS IS TO CERTIFY THAT ON THE 21 DAY OF November 19 95 AN ACTUAL SURVEY WAS DONE UNDER MY SUPERVISION OF THE PROPERTY SHOW HEREON. THIS MAP IS NOT INTENDED TO MEET GS 47-30 RECORDING REQUIREMENTS.


HA
28

SIGNED _____

BALCOM-DAVIS & ASSOCIATES, REGISTERED SURVEYORS
5100-12 NORTH I-85 SERVICE ROAD
CHARLOTTE N.C. 28206
PHONE (704) 596-9088

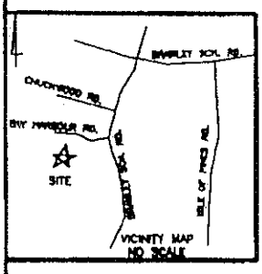



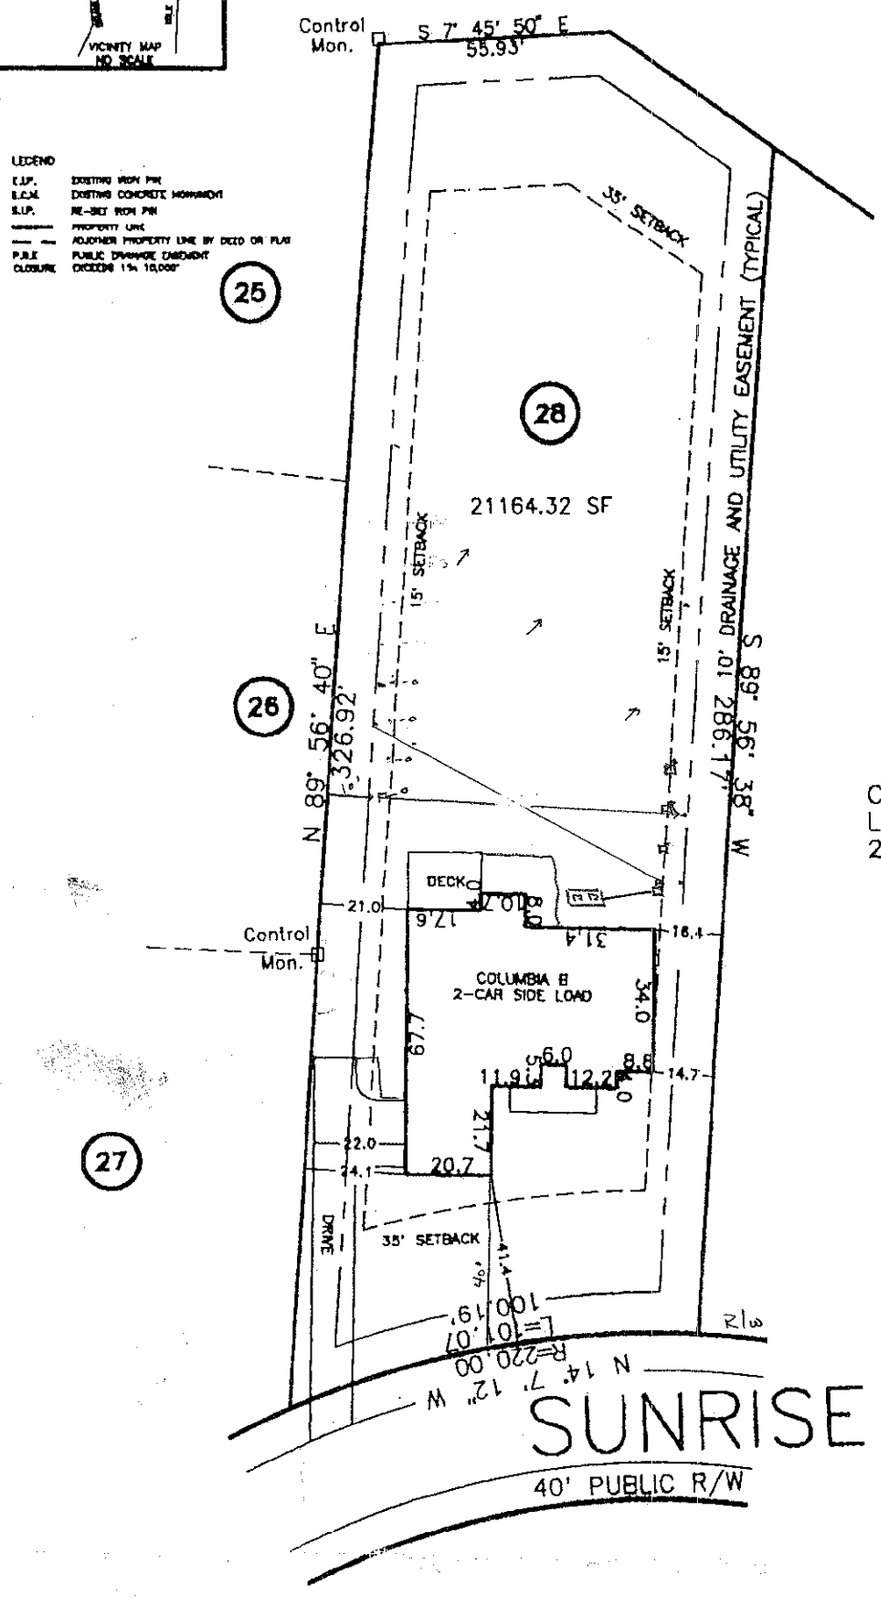

A 10' DRAINAGE AND UTILITY EASEMENT IS ALONG ALL LOT LINES OF THIS LOT.

NOTE: TYPICAL REFERS TO ALL EASEMENTS IN THIS LOT.

Plot Plan SURVEY
OF

Lot 28, The Harbour, Phase 1, Map D
Davidson Township, Iredell County, N.C.

SCALE 1"=40'

THE PROPERTY OF M/I Homes, Inc.

MAP RECORDED IN BOOK 25 AT PAGE 27 DEED RECORDED IN BOOK _____ PAGE _____

15910

Drawn By: ROB