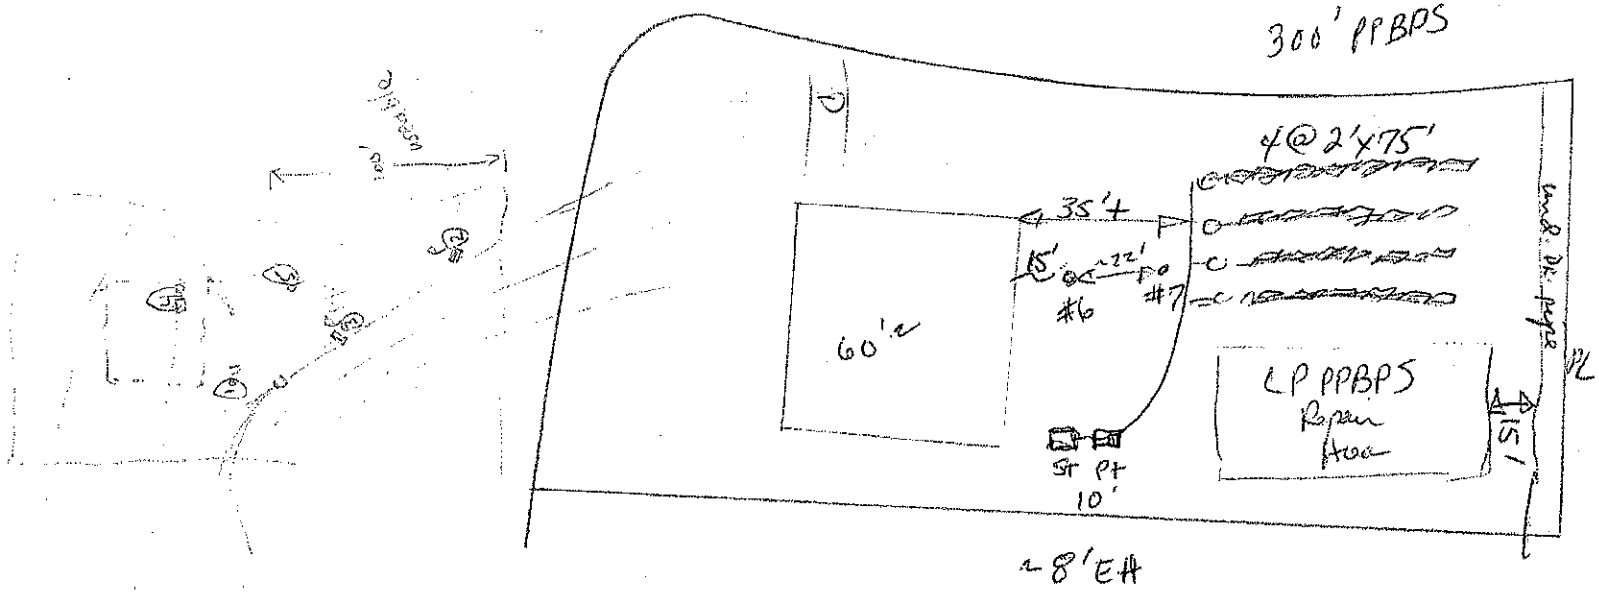


#6 0-6"SL/6-24" C, vfi-sfi (mixed)/ 24-32 sap - apc mix
very mottled = Ch 2
#7 0-2'SL, vfsa; 2-12" C, fi-vfi ps; 12-21" C, vfi-sfi - mottled numerously
some = Ch. 2 like or Ch.?
21-43+ B/C SC, micaceous, fi